CONTRACT NO. 66420

F.A.P. RTE.	SECTION	COUNTY	TOTAL SHEETS	SHEET NO.
311	(1-1)R	KENDALL	514	329
STA. 68+00		TO STA. 71+30		
FED. ROAD DIST. NO.	ILLINOIS	FED. AID PROJECT		

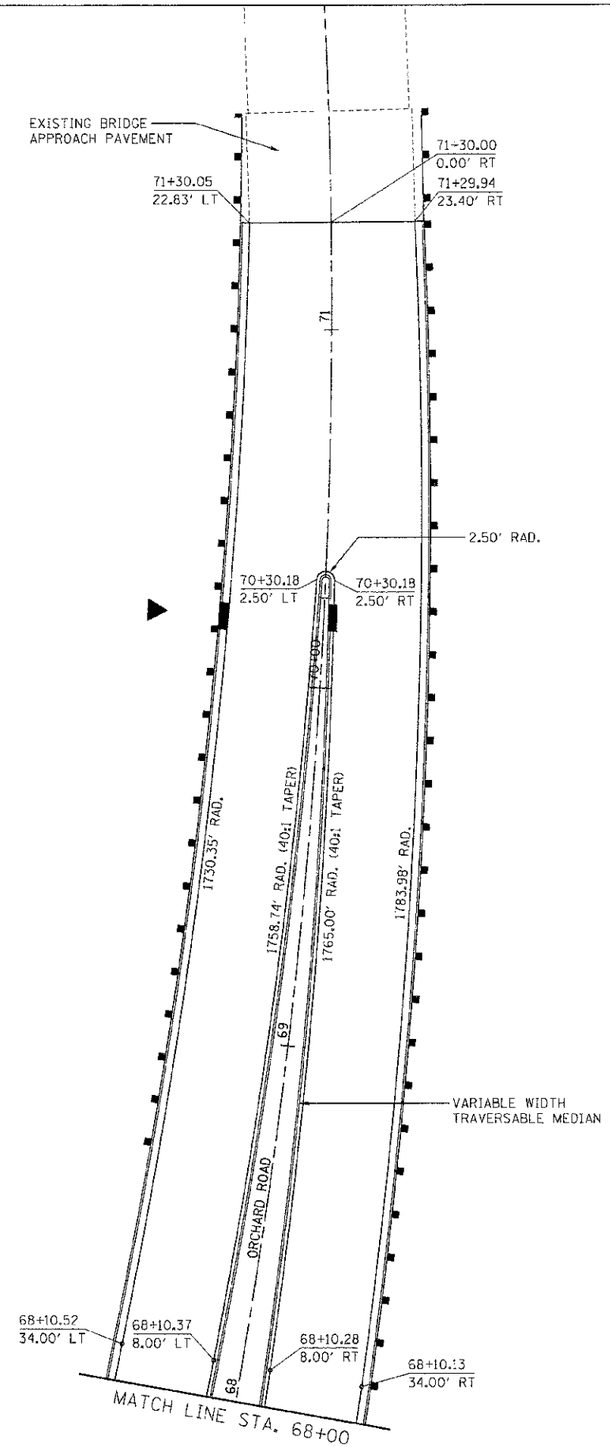

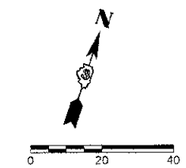

NOTES:

1. FOR ADDITIONAL DETAILS, SEE JOINTING PLANS, SIGNING AND STRIPING PLANS, AND TRAFFIC SIGNAL PLANS.

REVISIONS	
NAME	DATE

ILLINOIS DEPARTMENT OF TRANSPORTATION

INTERSECTION DETAIL
ORCHARD ROAD
STA. 68+00 TO STA. 71+30

SCALE: VERT. 1"=20' HORIZ. 1"=20'
DATE 7/5/2012
DRAWN BY SAE
CHECKED BY MED

TUG PROJ. #3105814
PLOT DATE = 7/5/2012
FILE NAME = p:\civil_idot_dist3\oswego\phase i\Int-Orchard-06.dgn

THE UPCHURCH GROUP, INC., 123 NORTH 15TH STREET, MATTOON, ILLINOIS 61938, (217) 235-3177 PROFESSIONAL DESIGN FIRM CORPORATION LICENSE NO. 184-003401