CONTRACT NO. 66420

| F.A.P. RTE. | SECTION | COUNTY | TOTAL SHEETS | SHEET NO. |
|---|---|---|---|---|
| 311 | (1-1)R | KENDALL | 514 | 339 |
| STA. 884+50 | | TO STA. 890+50 | | |
| FED. ROAD DIST. NO. | | ILLINOIS | FED. AID PROJECT | |

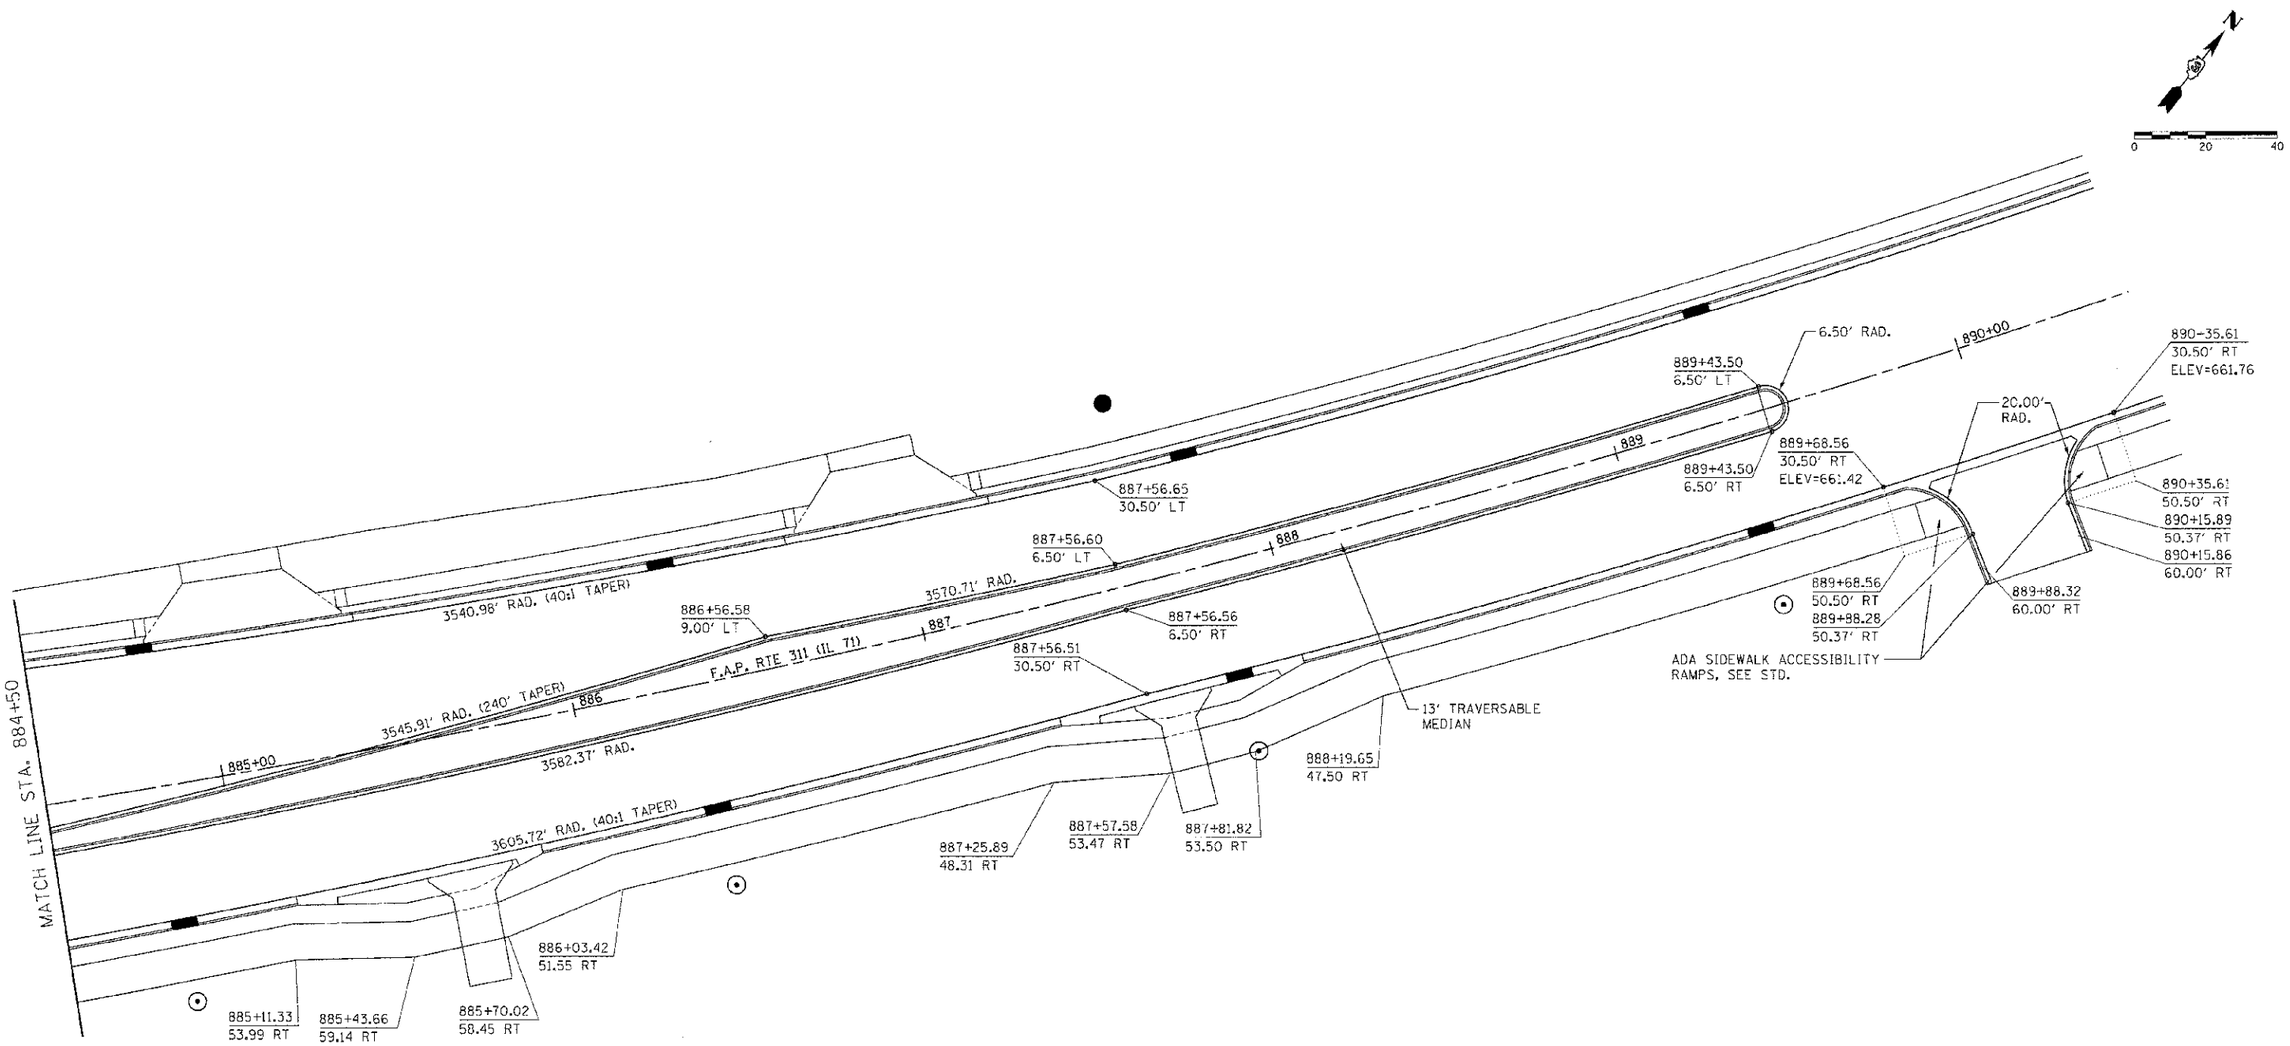


## NOTES:

1. FOR ADDITIONAL DETAILS, SEE JOINTING PLANS, SIGNING AND STRIPING PLANS, AND TRAFFIC SIGNAL PLANS.
2. ADJUST PAVEMENT GRADES THROUGH CROSS WALKS TO A MAXIMUM OF 2% CROSS SLOPE.

| REVISIONS | |
|---|---|
| NAME | DATE |
| | |
| | |
| | |
| | |
| | |
| | |
| | |
| | |
| | |

ILLINOIS DEPARTMENT OF TRANSPORTATION

**INTERSECTION DETAIL**

**PLAINFIELD RD / WASHINGTON ST**

**STA. 884+50 TO STA. 890+50**

SCALE: VERT. 1"=20'
HORIZ. 1"=20'
DATE 7/5/2012

DRAWN BY SAE
CHECKED BY MED

TUG PROJ. #31(95)14
PLOT DATE = 7/5/2012
FILE NAME = pw:\\ent\\idot.dot43\oswego\phase i\1ri-Washington-93.dgn