CONTRACT NO. 66420

F.A.P RTE.	SECTION	COUNTY	TOTAL SHEETS	SHEET NO.
311	(1-1)R	KENDALL	514	403
STA. 780+44.91	TO STA.918+85.88			
FED. ROAD DIST. NO. 5	ILLINOIS	FED. AID PROJECT		

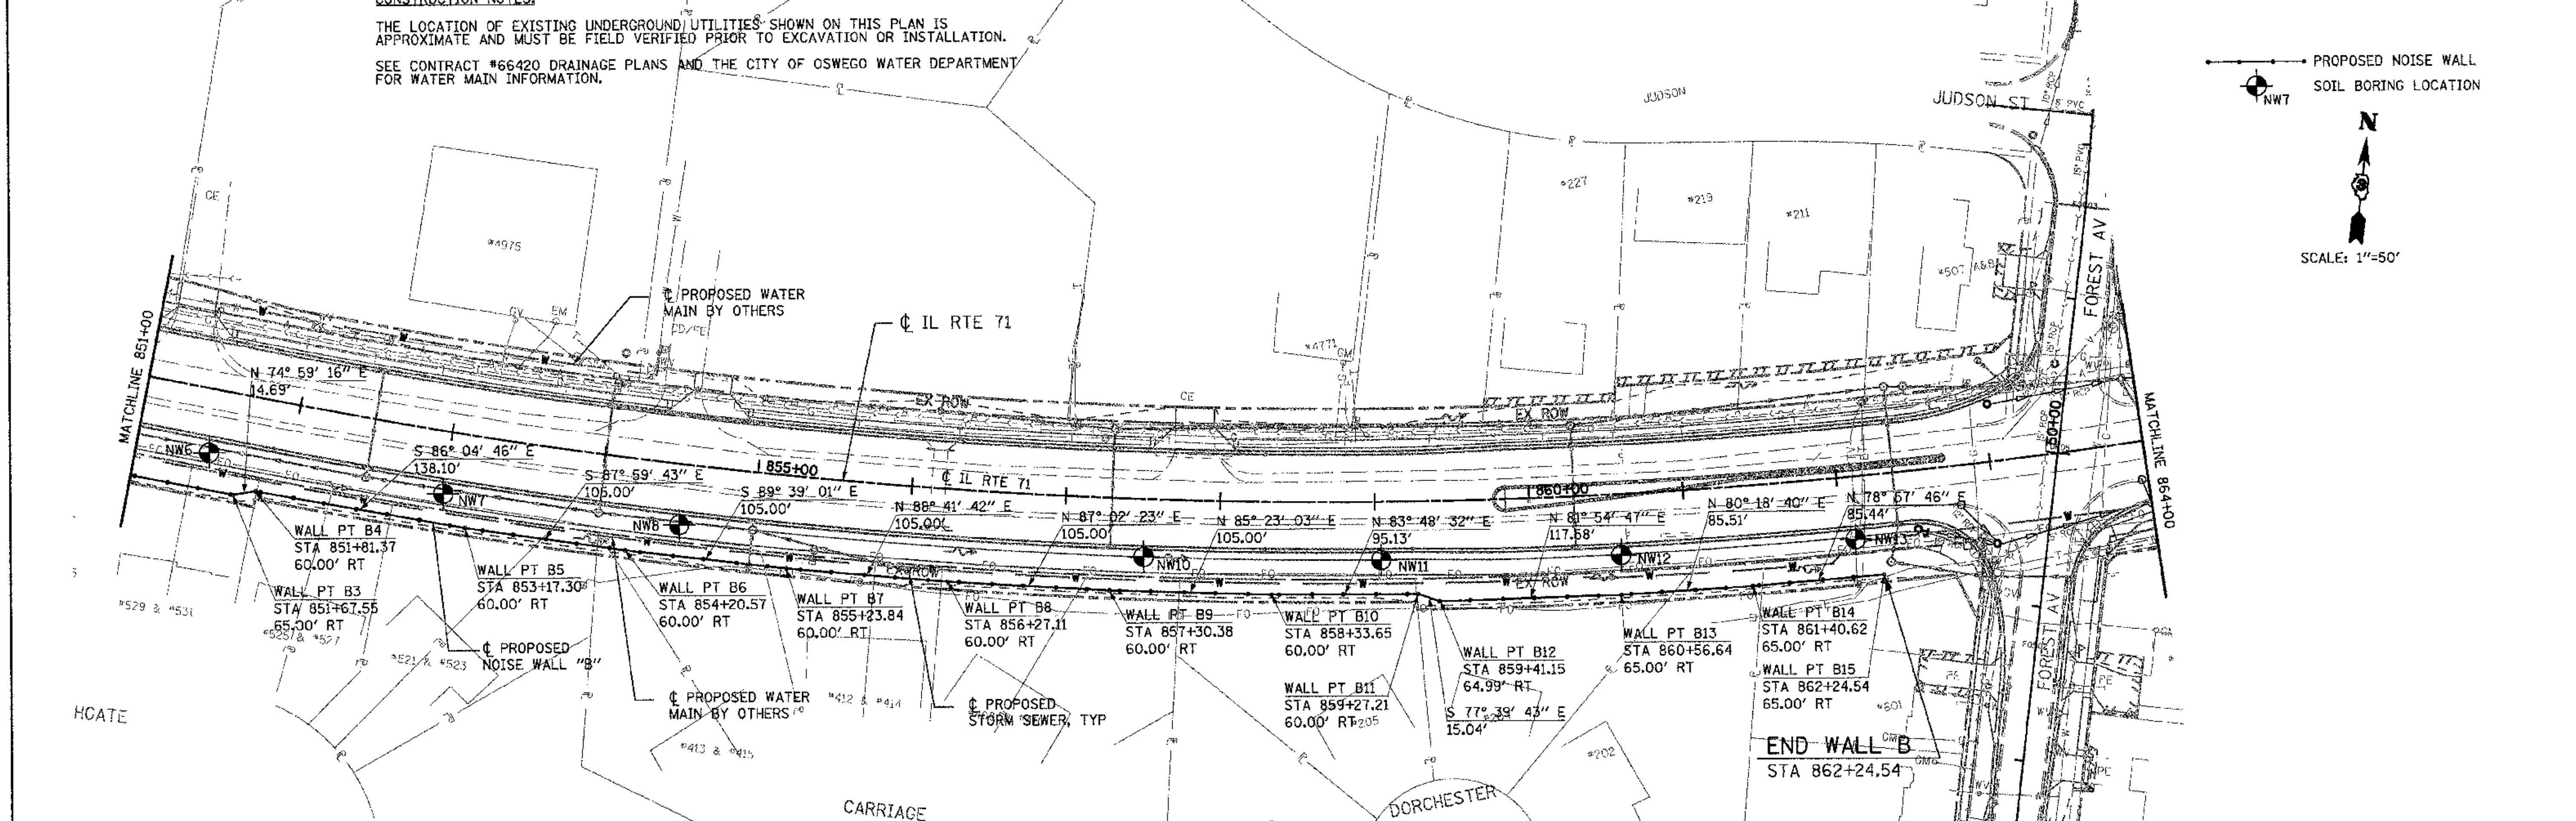

NOISE WALL B
PLAN/ALIGNMENT

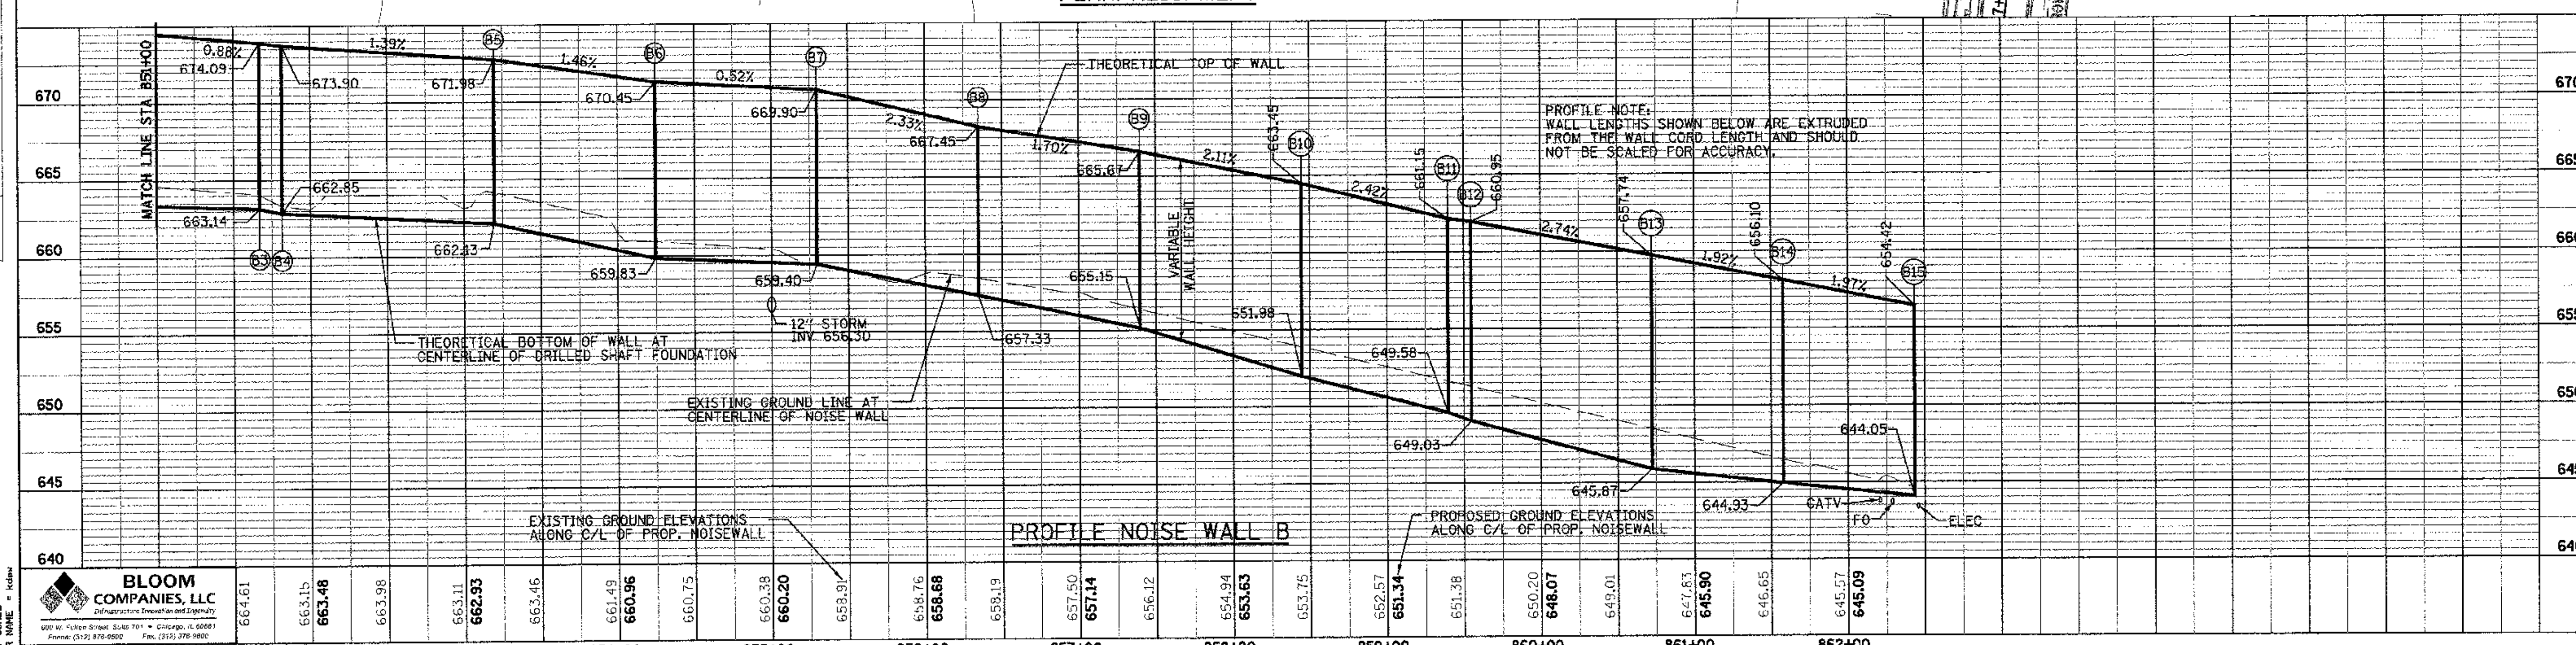

PROFILE NOISE WALL B

PLAN	SURVEYED / PLOTTED / ALIGNMENT CHECKED / RT. OF WAY CHECKED / CADD FILE NAME	BY	DATE
NOTE BOOK / NO.			

PROFILE	SURVEYED / PLOTTED / GRADES CHECKED / B.M. NOTED / STRUCTURE NOTATIONS CHKD	BY	DATE
NOTE BOOK / NO.			

PLOT DATE = 7/9/2012
FILE NAME = F:\BM3-1150 Il 71 Oswego\1_CADD\CDs\BM3115B_NWL03.dgn
PLOT SCALE = -
USER NAME = kdew