FLOT DATE = 7/6/2012
FILE NAME = P:\Civil_IDOT_DIST3\Osage\Phase I NEW Roads\
PLOT SCALE = 10.0000 ' / in.
USER NAME = JUSER

ORIGINAL SURVEY		BY	DATE
NOTE BOOK NO.	SURVEYED		
	PLOTTED		
	TEMPLATE		
	AREAS		
	AREAS CHECKED		

FINAL SURVEY		BY	DATE
NOTE BOOK NO.	SURVEYED		
	PLOTTED		
	TEMPLATE		
	AREAS		
	AREAS CHECKED		

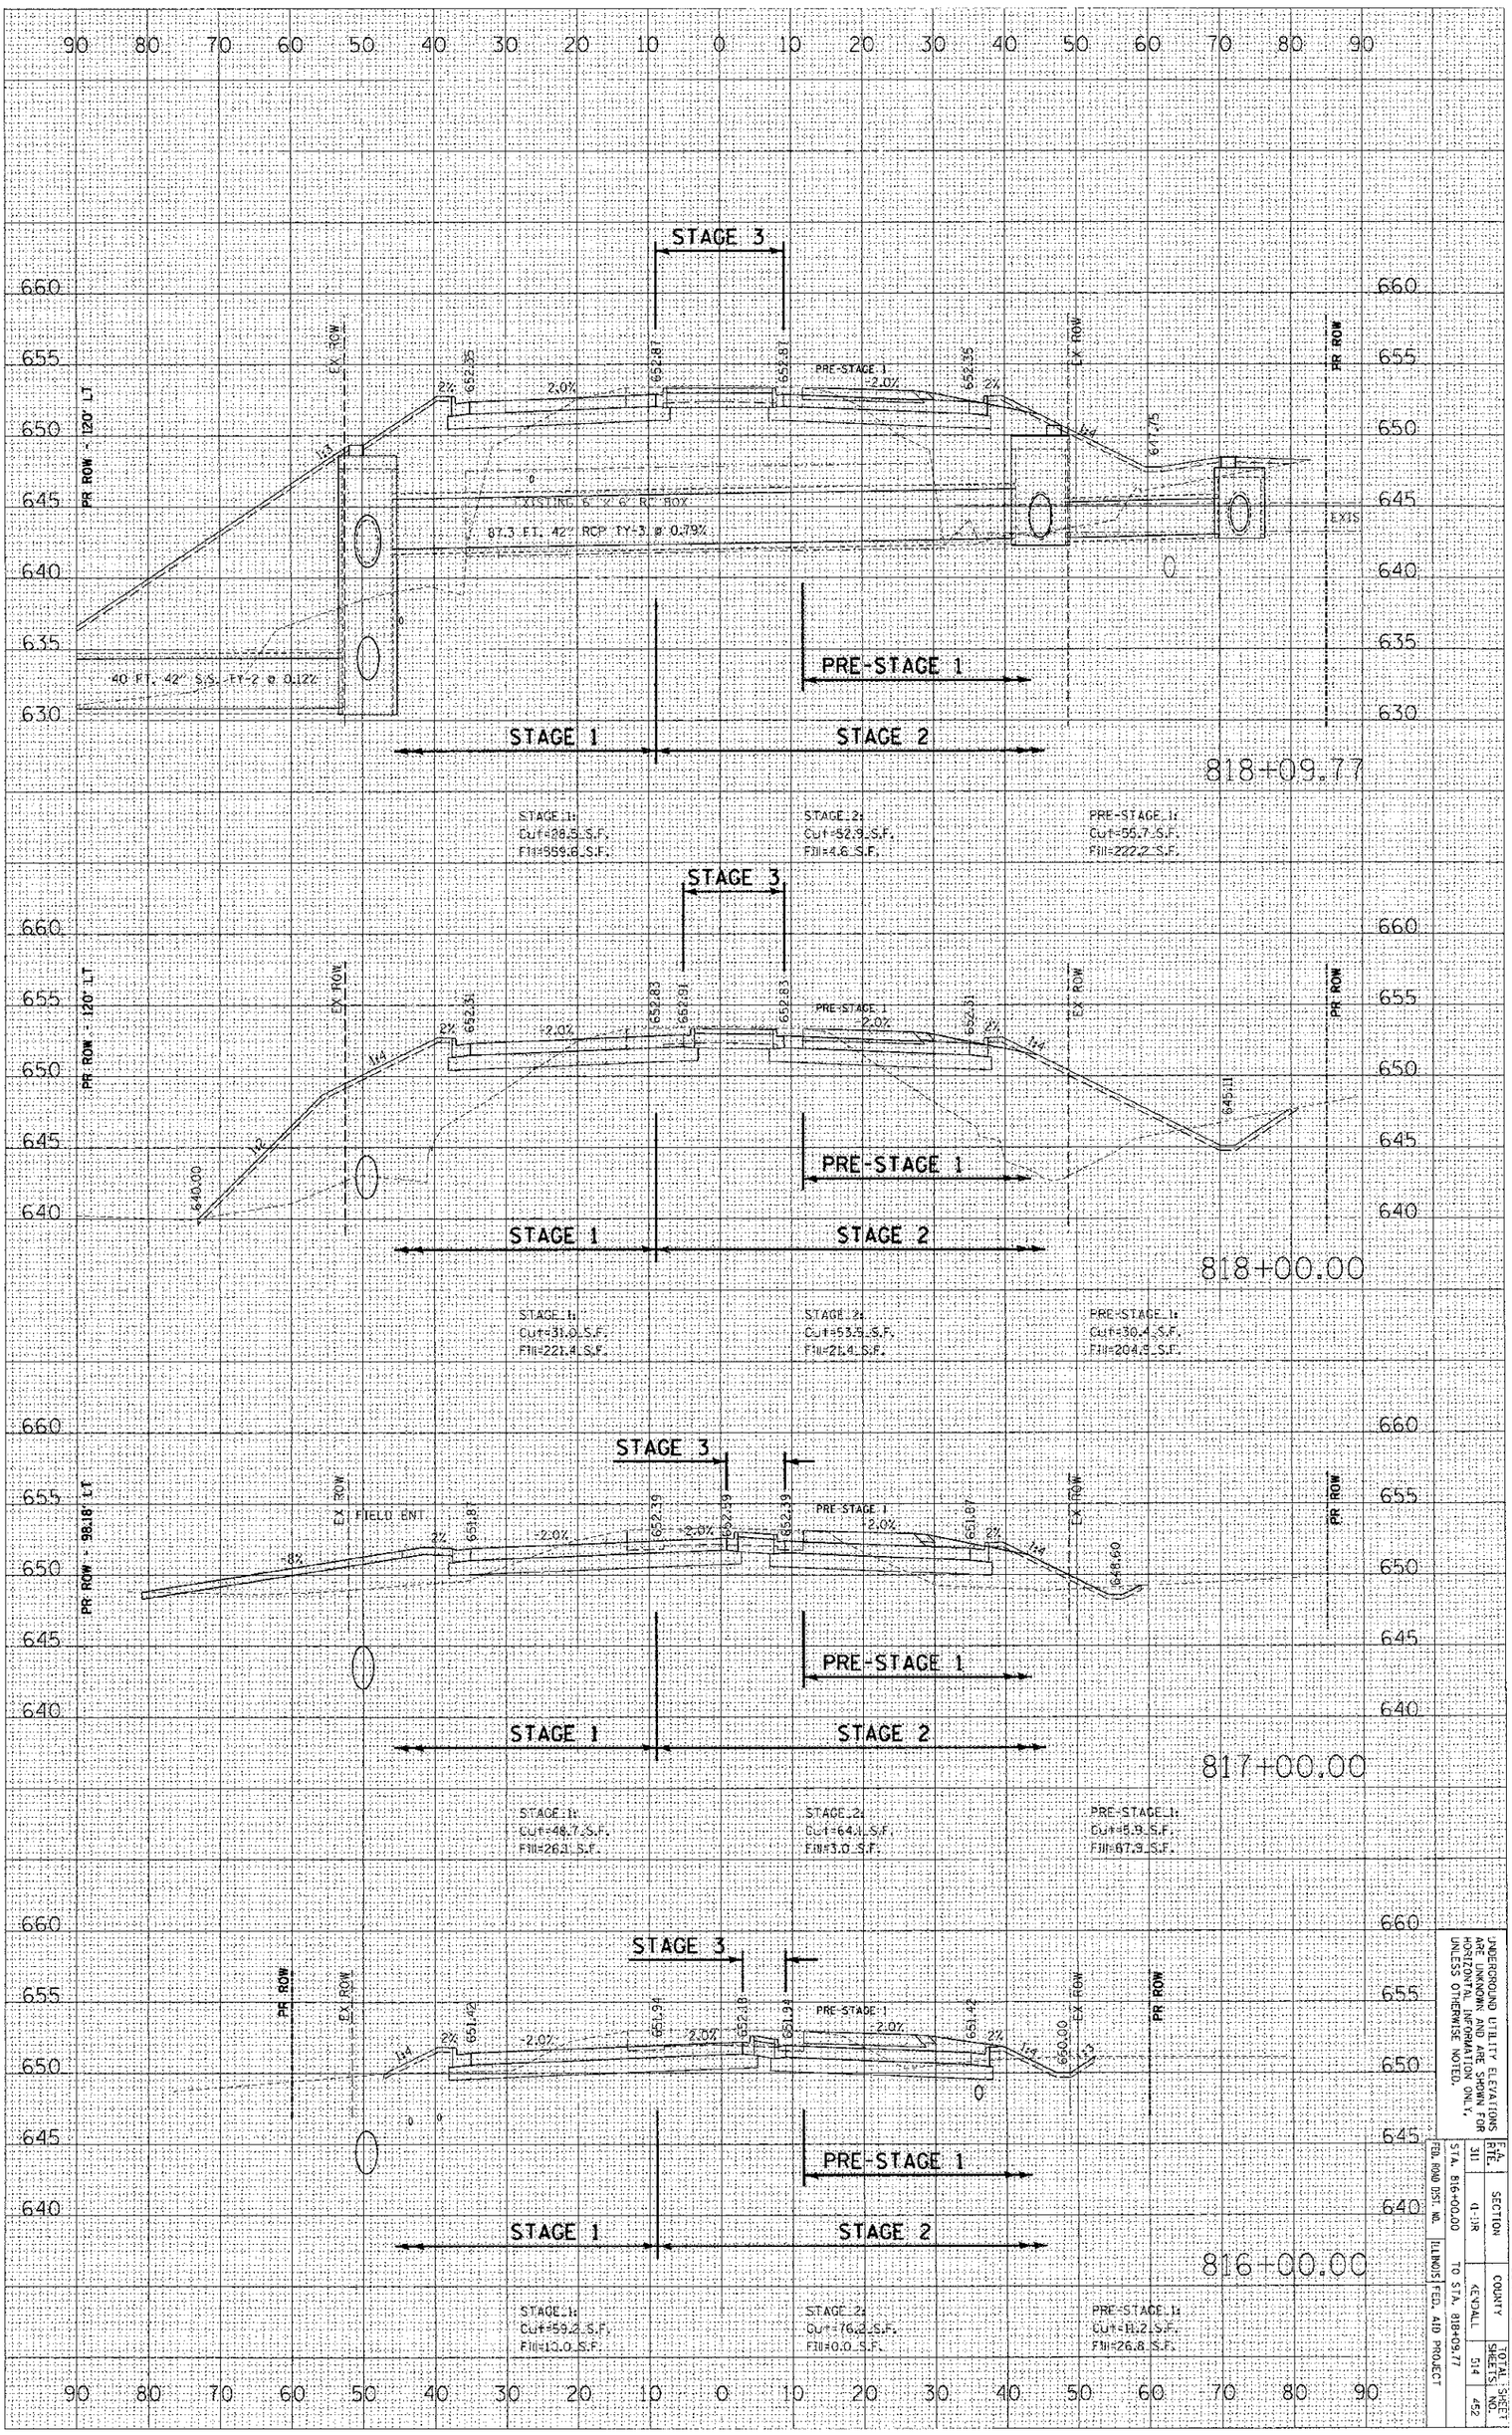

UNDERGROUND UTILITY ELEVATIONS ARE PROVIDED ONLY FOR HORIZONTAL INFORMATION ONLY, UNLESS OTHERWISE NOTED.

F.A. RTE.	SECTION	COUNTY	TOTAL SHEETS	SHEET NO.
311	(1-3)R	KENDALL	514	452

STA. 816+00.00 TO STA. 818+09.77

FED. ROAD DIST. NO. ILLINOIS FED. AID PROJECT

CONTRACT NO. 66420

IL RTE 71

THE LUPCHURCH GROUP, INC., 123 NORTH 15TH STREET, MATTOON, ILLINOIS 61938, (217) 235-3177 PROFESSIONAL DESIGN FIRM CORPORATION LICENSE NO. 184-003401