ORIGINAL SURVEY		BY	DATE
	SURVEYED		
	PLOTTED		
NOTE BOOK	TEMPLATE		
	AREAS		
NO.	AREAS CHECKED		

FINAL SURVEY		BY	DATE
	SURVEYED		
	PLOTTED		
NOTE BOOK	TEMPLATE		
	AREAS		
NO.	AREAS CHECKED		

PLOT DATE = 7/6/2012
FILE NAME = P:\C...\IDOT_DIST3\Oswego\Phase I\66420_sht_...
PLOT SCALE = 10.0000 ' / IN.
USER NAME = USER

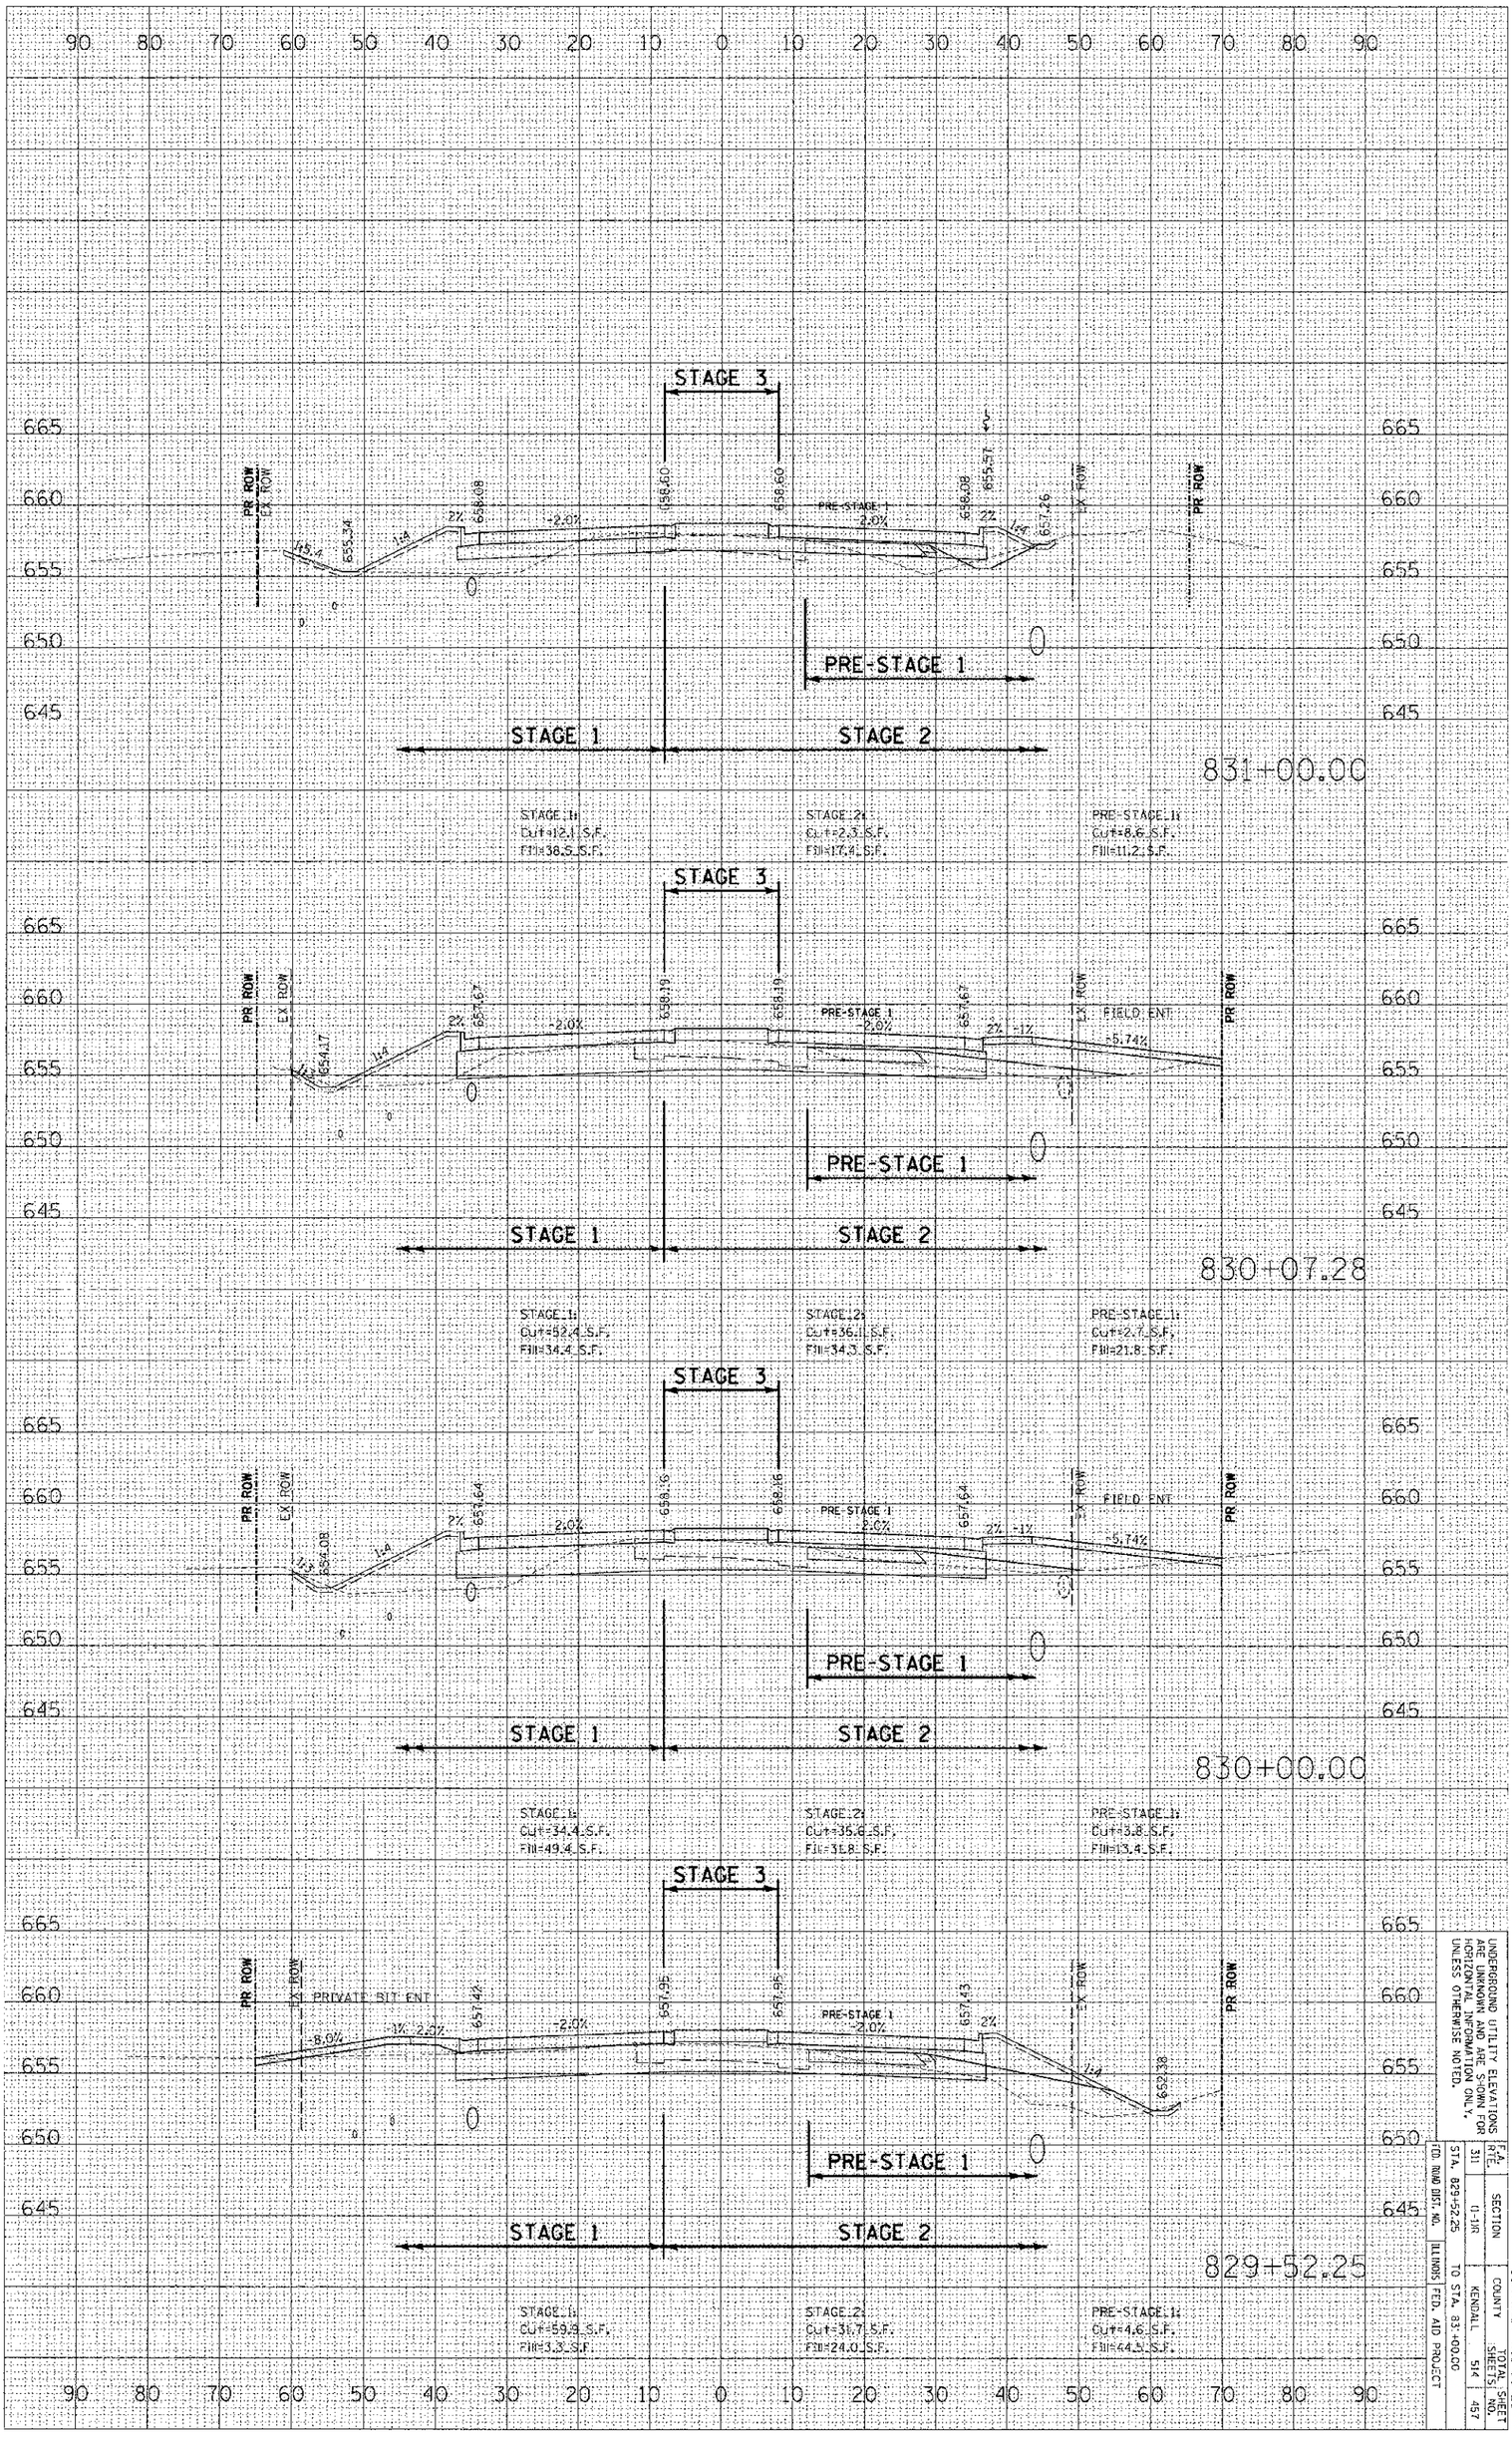

UNDERGROUND UTILITY ELEVATIONS ARE UNKNOWN AND ARE SHOWN FOR HORIZONTAL INFORMATION ONLY, UNLESS OTHERWISE NOTED.

F.A. RTE.	SECTION	COUNTY	TOTAL SHEETS	SHEET NO.
311	1-1/0	KENDALL	514	457

STA. 829+52.25 TO STA. 831+00.00
FED. ROAD DIST. NO. ILLINOIS FED. AID PROJECT

CONTRACT NO. 66420

IL RTE 71

THE UPCHURCH GROUP, INC., 123 NORTH 15TH STREET, MATTOON, ILLINOIS 61938, (217) 235-3177 PROFESSIONAL DESIGN FIRM CORPORATION LICENSE NO. 184-001401