CONTRACT NO. 66420

F.A. RTE.	SECTION	COUNTY	TOTAL SHEETS	SHEET NO.
311	(1-1)R	KENDALL	514	464
STA. 851+00.00		TO STA. 853+00.00		
FED. ROAD DIST. NO.	ILLINOIS	FED. AID PROJECT		

UNDERGROUND UTILITY ELEVATIONS ARE UNKNOWN AND ARE SHOWN FOR HORIZONTAL INFORMATION ONLY, UNLESS OTHERWISE NOTED.

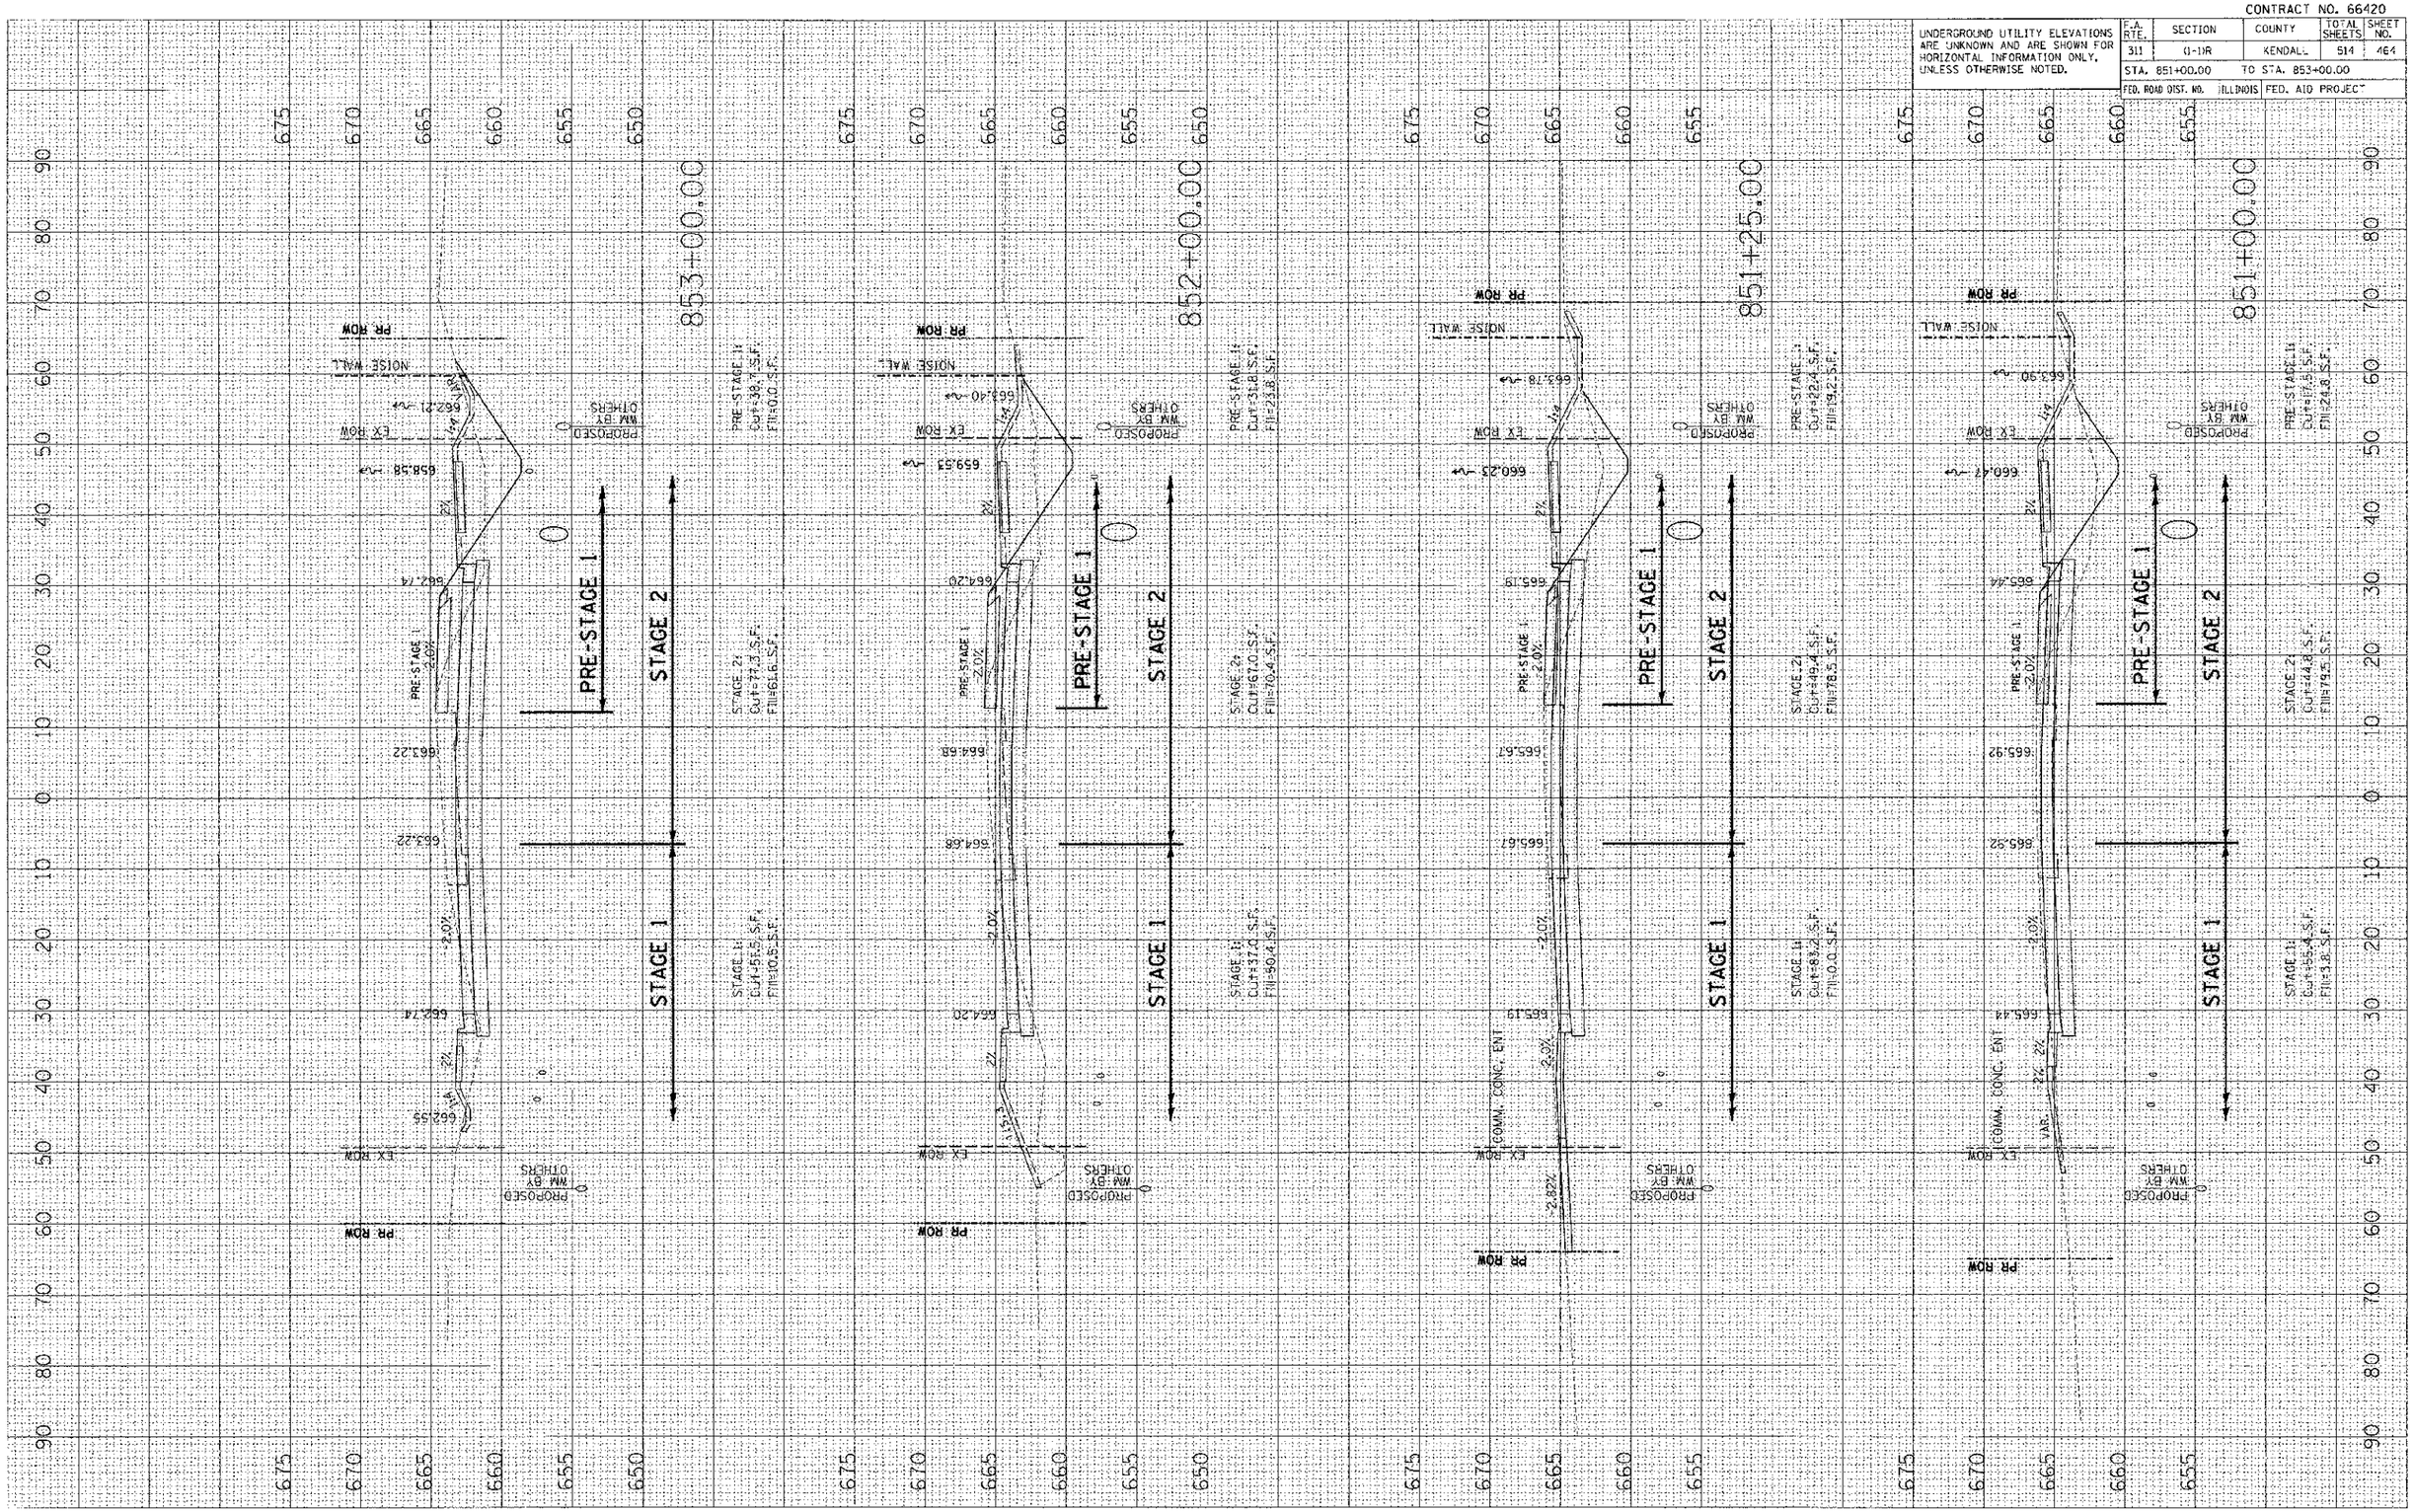

FINAL SURVEY	SURVEYED	DATE
	PLOTTED	
NOTE BOOK:	TEMPLATE	
	AREAS	
NO.	AREAS CHECKED	

ORIGINAL SURVEY	SURVEYED	BY	DATE
	PLOTTED		
	TEMPLATE		
	AREAS		
NO.	AREAS CHECKED		

PLOT DATE = 7/6/2012
FILE NAME = P:\Civil_DOT_D15131\Design\Phase2\
PLOT SCALE = 10.0000 ' / IN.
USER NAME = USER