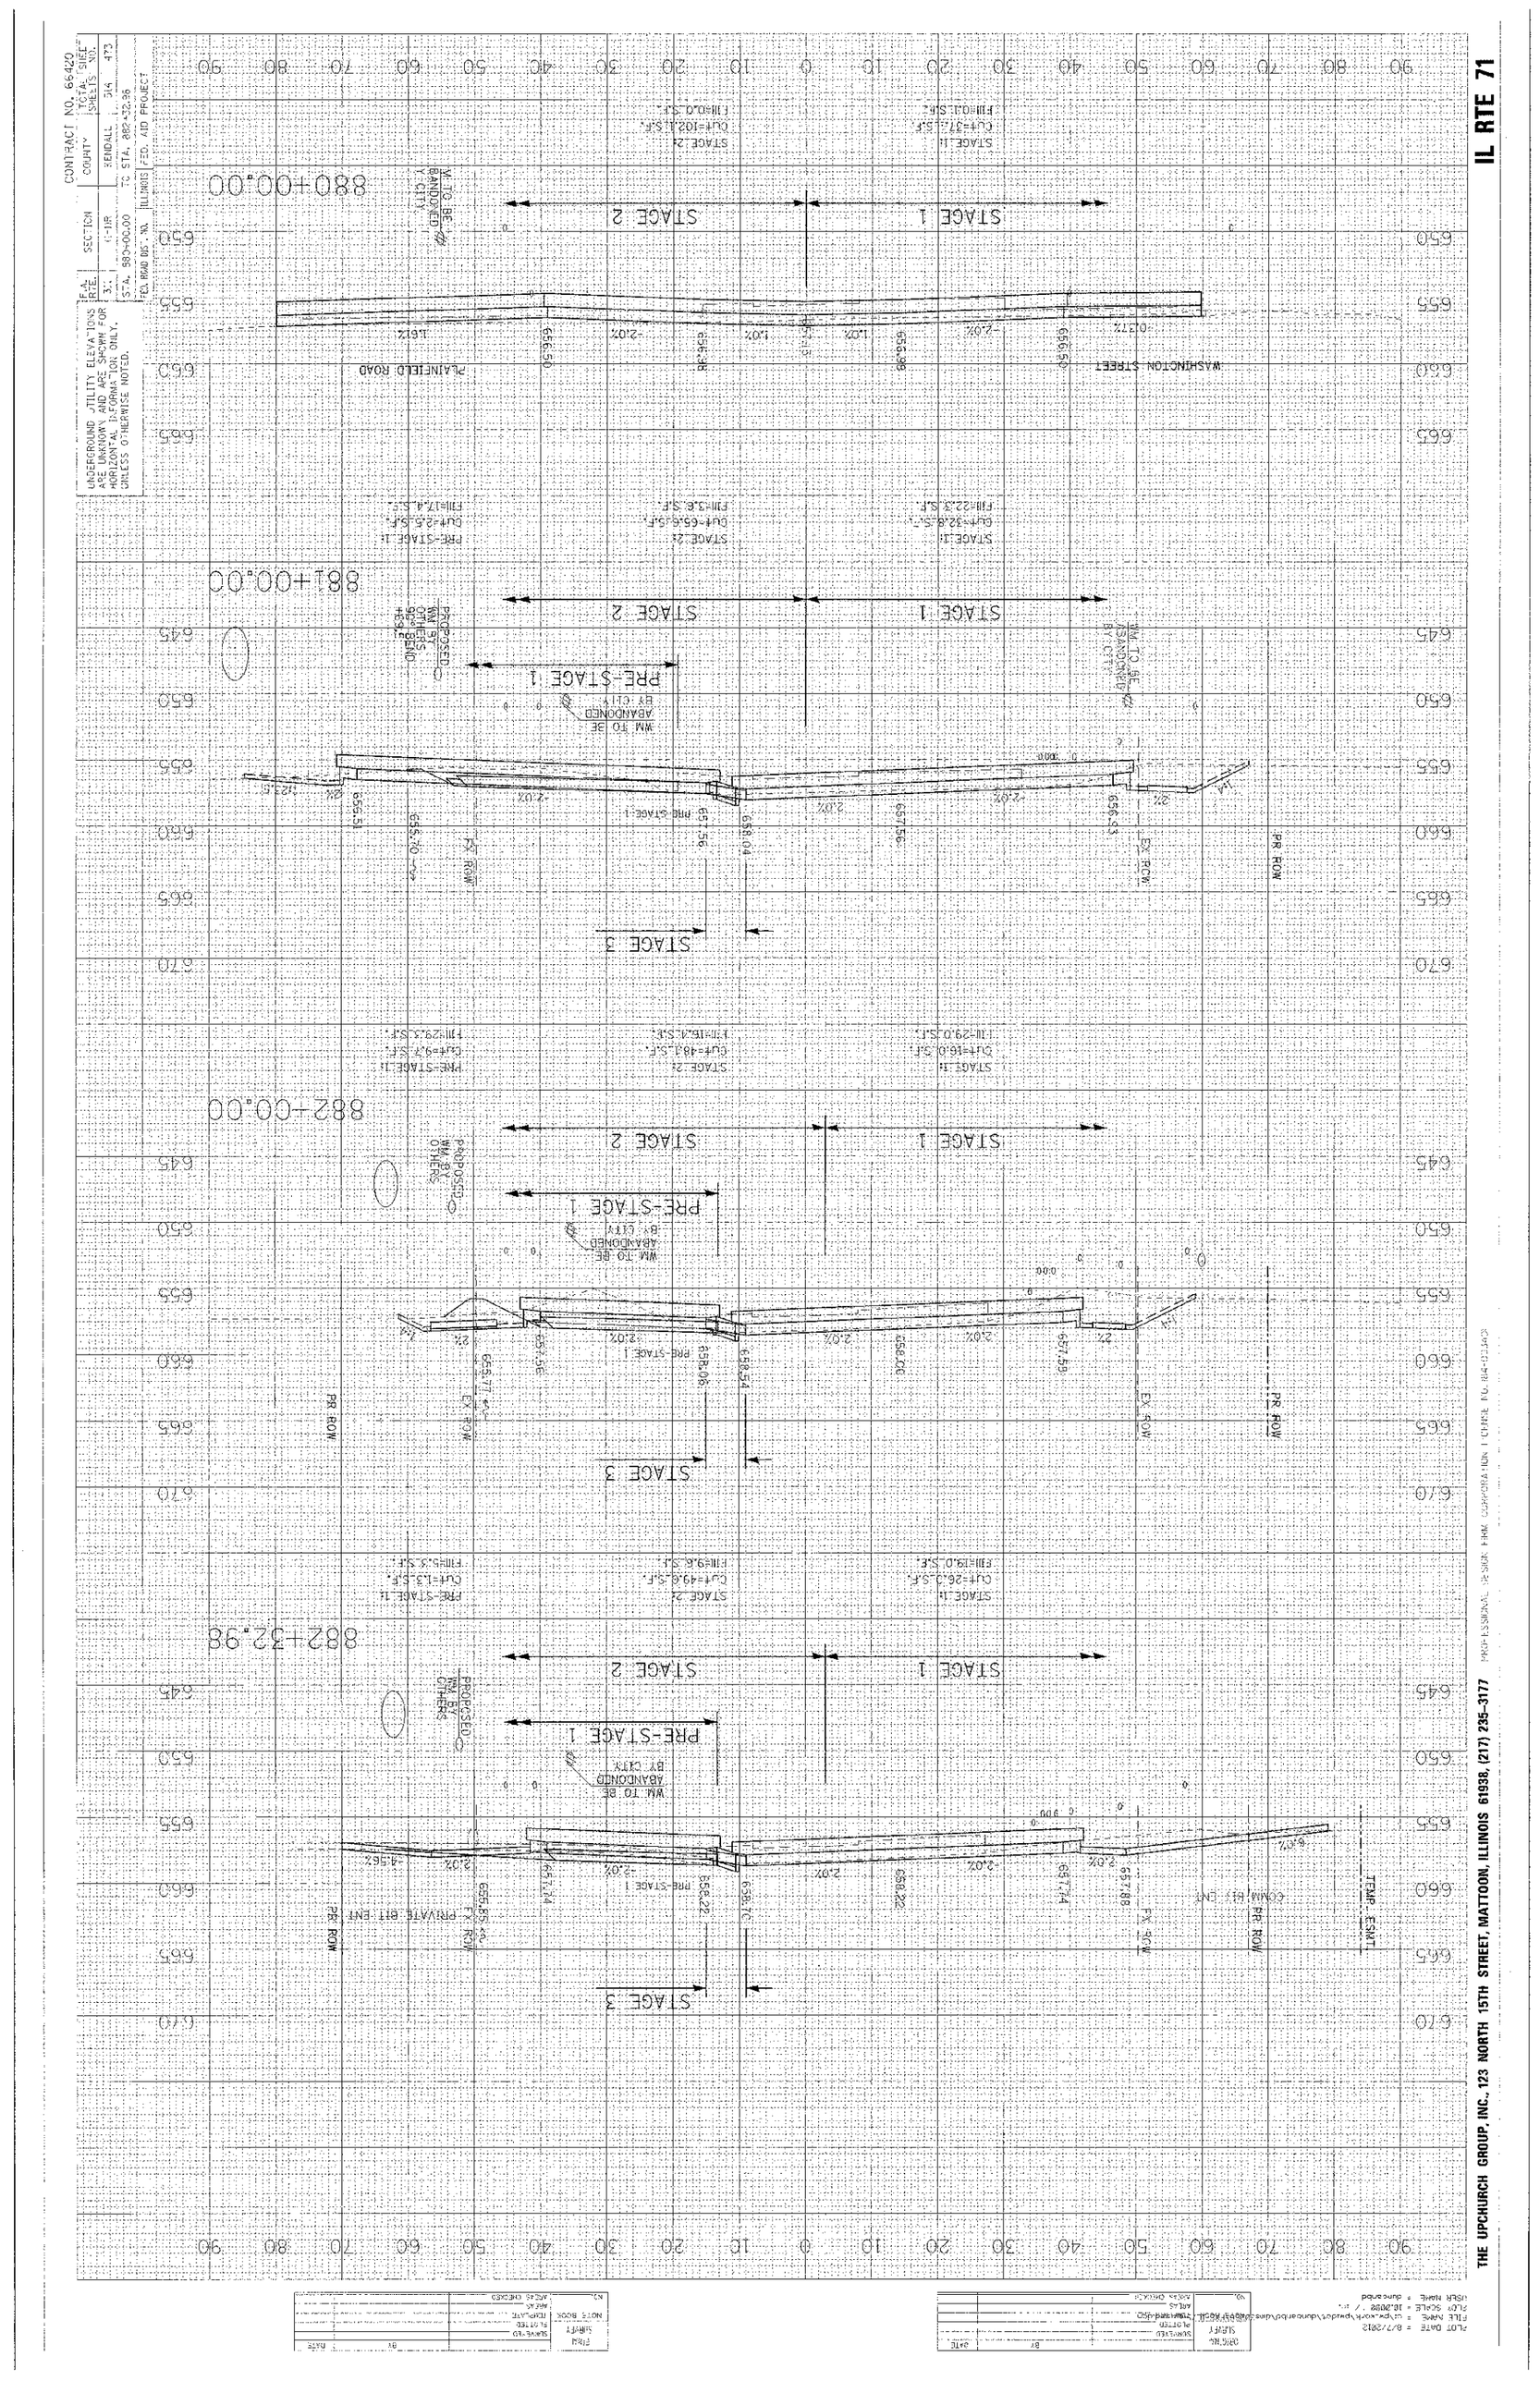
IL RTE 71
CONTRACT NO. 66420
COUNTY: SENDALL
SECTION: 11-UR
FED. ROAD DIST. NO.
ILLINOIS
FED. AID PROJECT
TOTAL SHEETS: 314
SHEET NOS.: 473
STA. 880+00.00
STA. 881+00.00
STA. 882+00.00
STA. 882+32.98
STAGE 1
STAGE 2
STAGE 3
PRE-STAGE 1
WASHINGTON STREET
PLAINFIELD ROAD
PROPOSED R/W BY OTHERS
EX. ROW
PR. ROW
TEMP. EASMT.
PRIVATE DRIVE ENT.
THE UPCHURCH GROUP, INC., 123 NORTH 15TH STREET, MATTOON, ILLINOIS 61938, (217) 235-3177