PLOT DATE = 7/6/2012
FILE NAME = P:\Civil_IDOT_DIST3\Savage\Phase II\Exhibit7.dgn
PLOT SCALE = 10.0000 ' / IN.
USER NAME = USER

| ORIGINAL SURVEY | | BY | DATE |
|---|---|---|---|
| | SURVEYED | | |
| | PLOTTED | | |
| | TEMPLATE | | |
| | AREAS | | |
| NO. | AREAS CHECKED | | |

| FINAL SURVEY | | BY | DATE |
|---|---|---|---|
| | SURVEYED | | |
| NOTE BOOK | PLOTTED | | |
| | TEMPLATE | | |
| | AREAS | | |
| NO. | AREAS CHECKED | | |

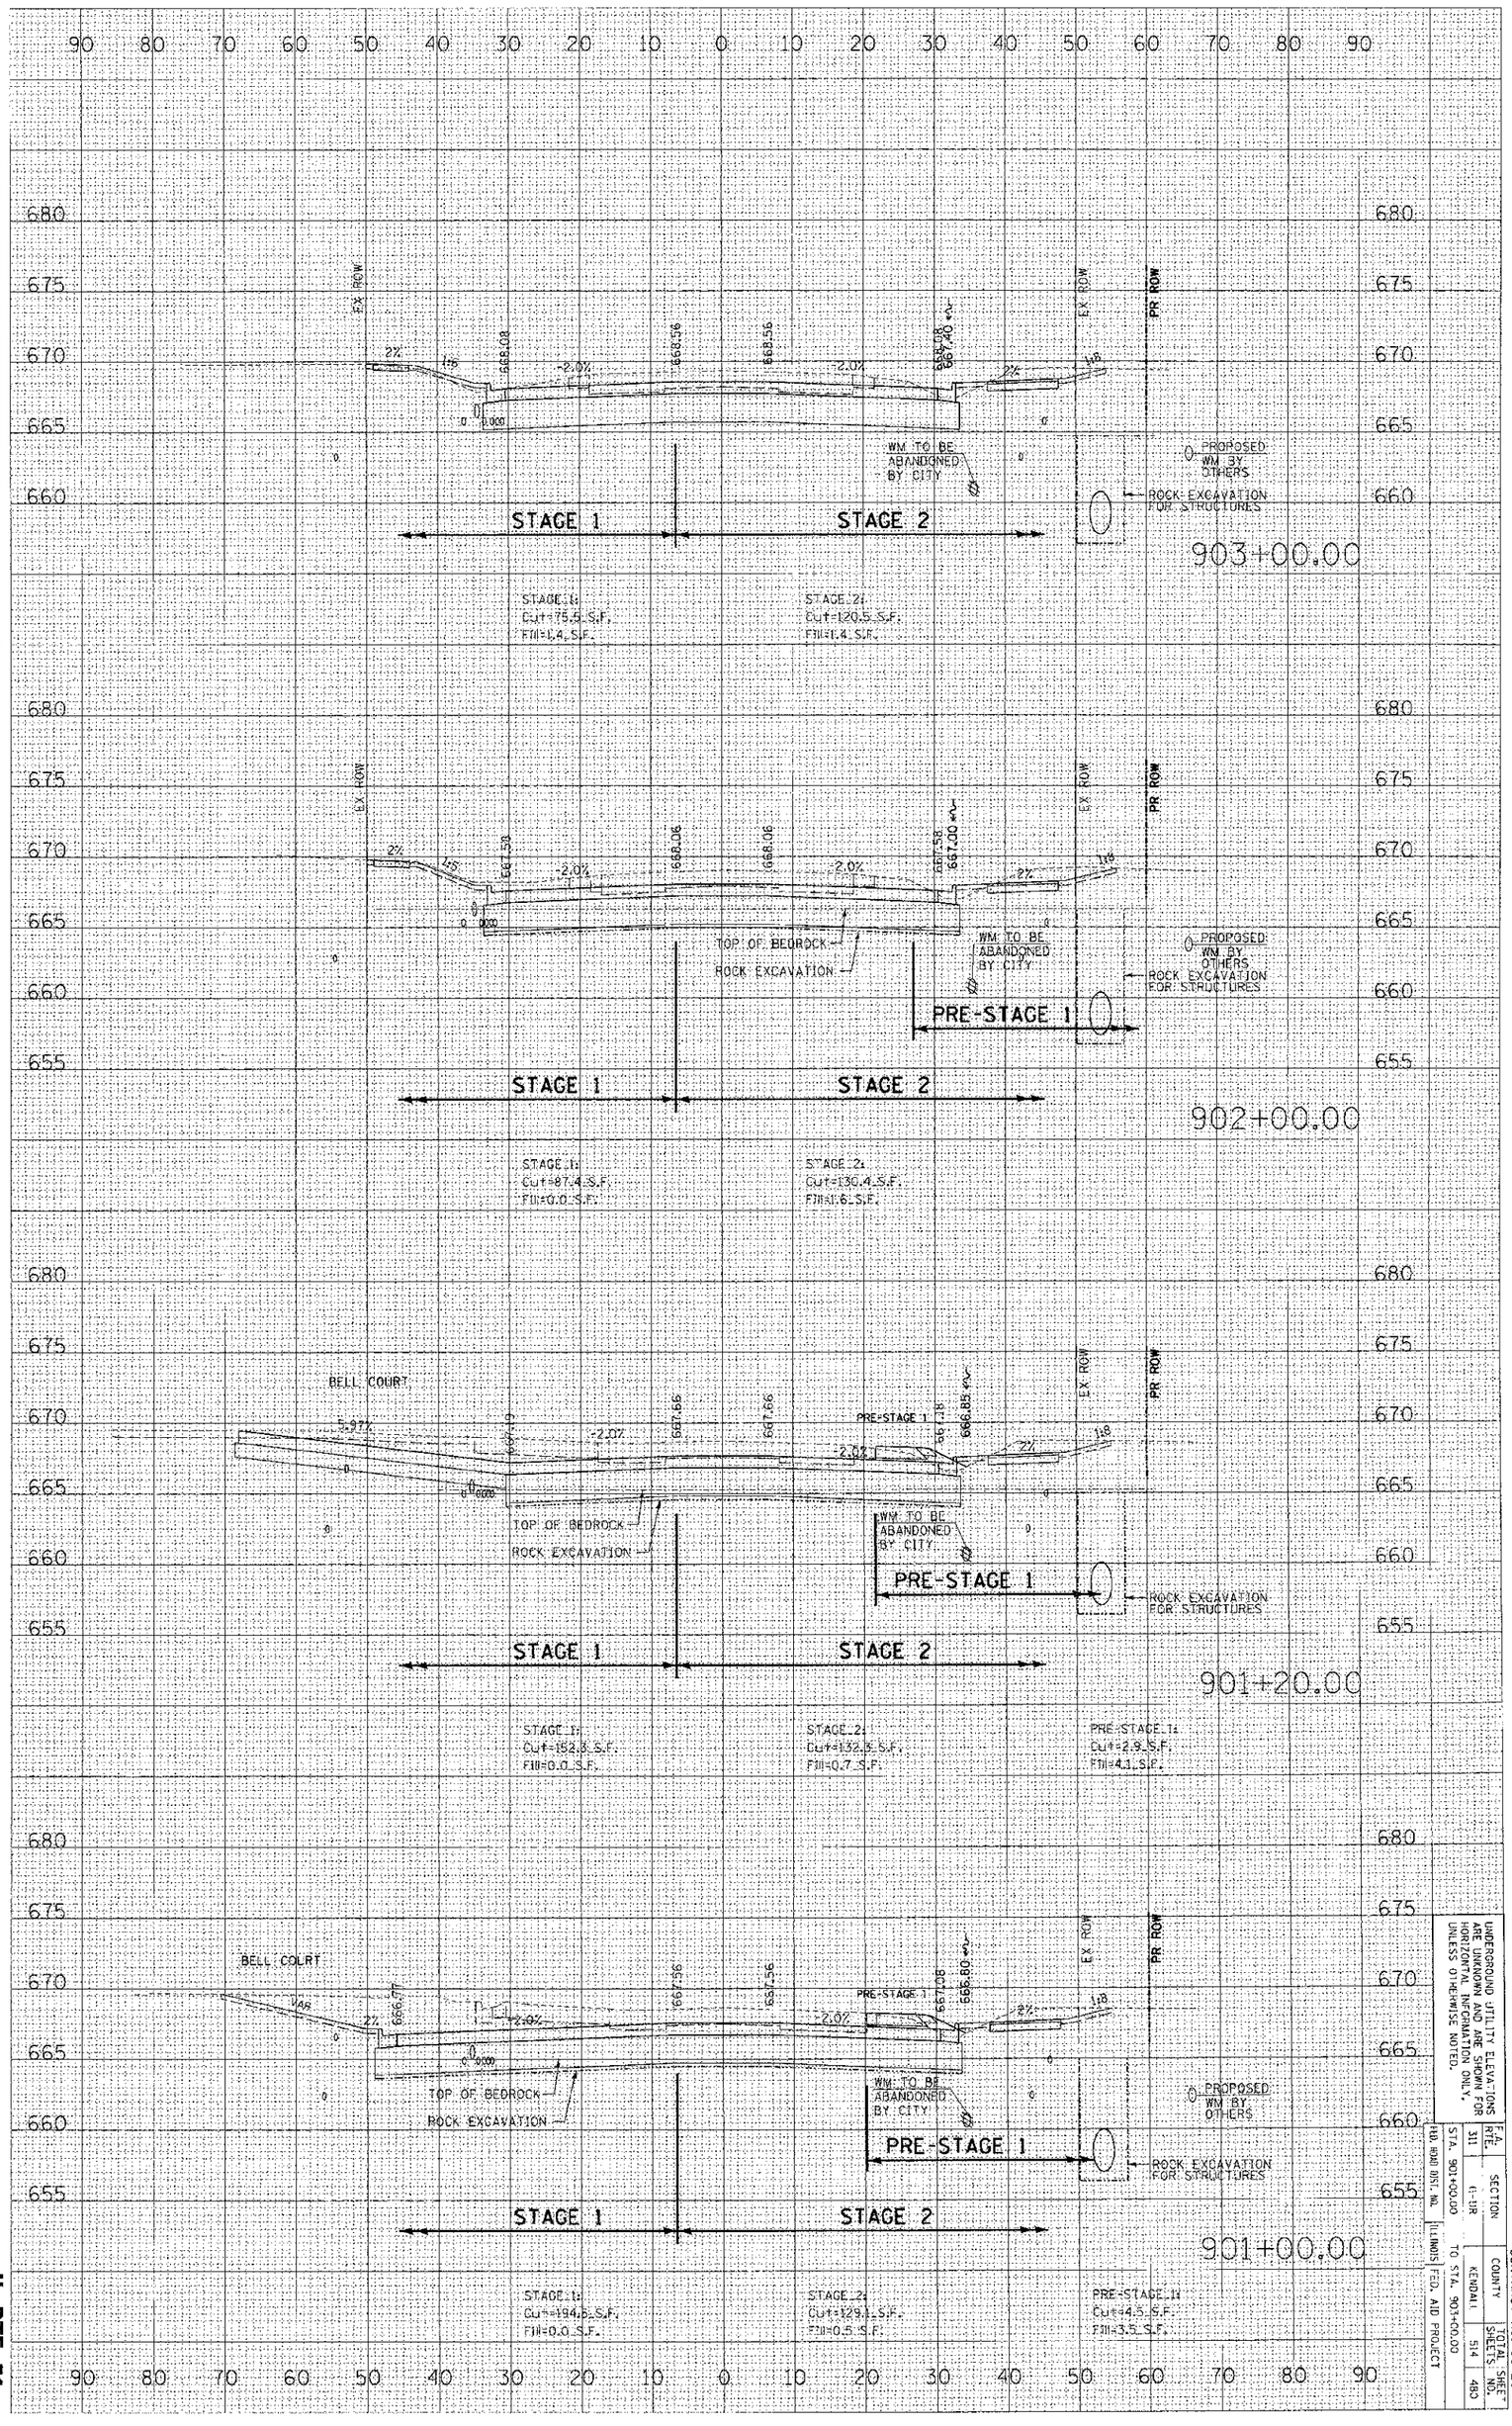


UNDERGROUND UTILITY ELEVATIONS ARE UNKNOWN AND ARE SHOWN FOR INFORMATION ONLY, UNLESS OTHERWISE NOTED.

| F.A. RTE. | SECTION | COUNTY | TOTAL SHEET NO. |
|---|---|---|---|
| 311 | (1-BR) | KENDALL | 514 |
| STA. 901+00.00 TO STA. 903+00.00 | | | 483 |

FED. ROAD DIST. NO. ILLINOIS FED. AID PROJECT

CONTRACT NO. 66420

THE UPCHURCH GROUP, INC., 123 NORTH 15TH STREET, MATTOON, ILLINOIS 61938, (217) 235-3177 PROFESSIONAL DESIGN FIRM CORPORATION LICENSE NO. 184-003401

IL RTE 71