CONTRACT NO. 66420

F.A. RTE.	SECTION	COUNTY	TOTAL SHEETS	SHEET NO.
311	(1-1)R	KENDALL	514	506
STA. 192+18.66		TO STA. 194+70.52		
FED. ROAD DIST. NO.	ILLINOIS	FED. AID PROJECT		

UNDERGROUND UTILITY ELEVATIONS ARE UNKNOWN AND ARE SHOWN FOR HORIZONTAL INFORMATION ONLY, UNLESS OTHERWISE NOTED.

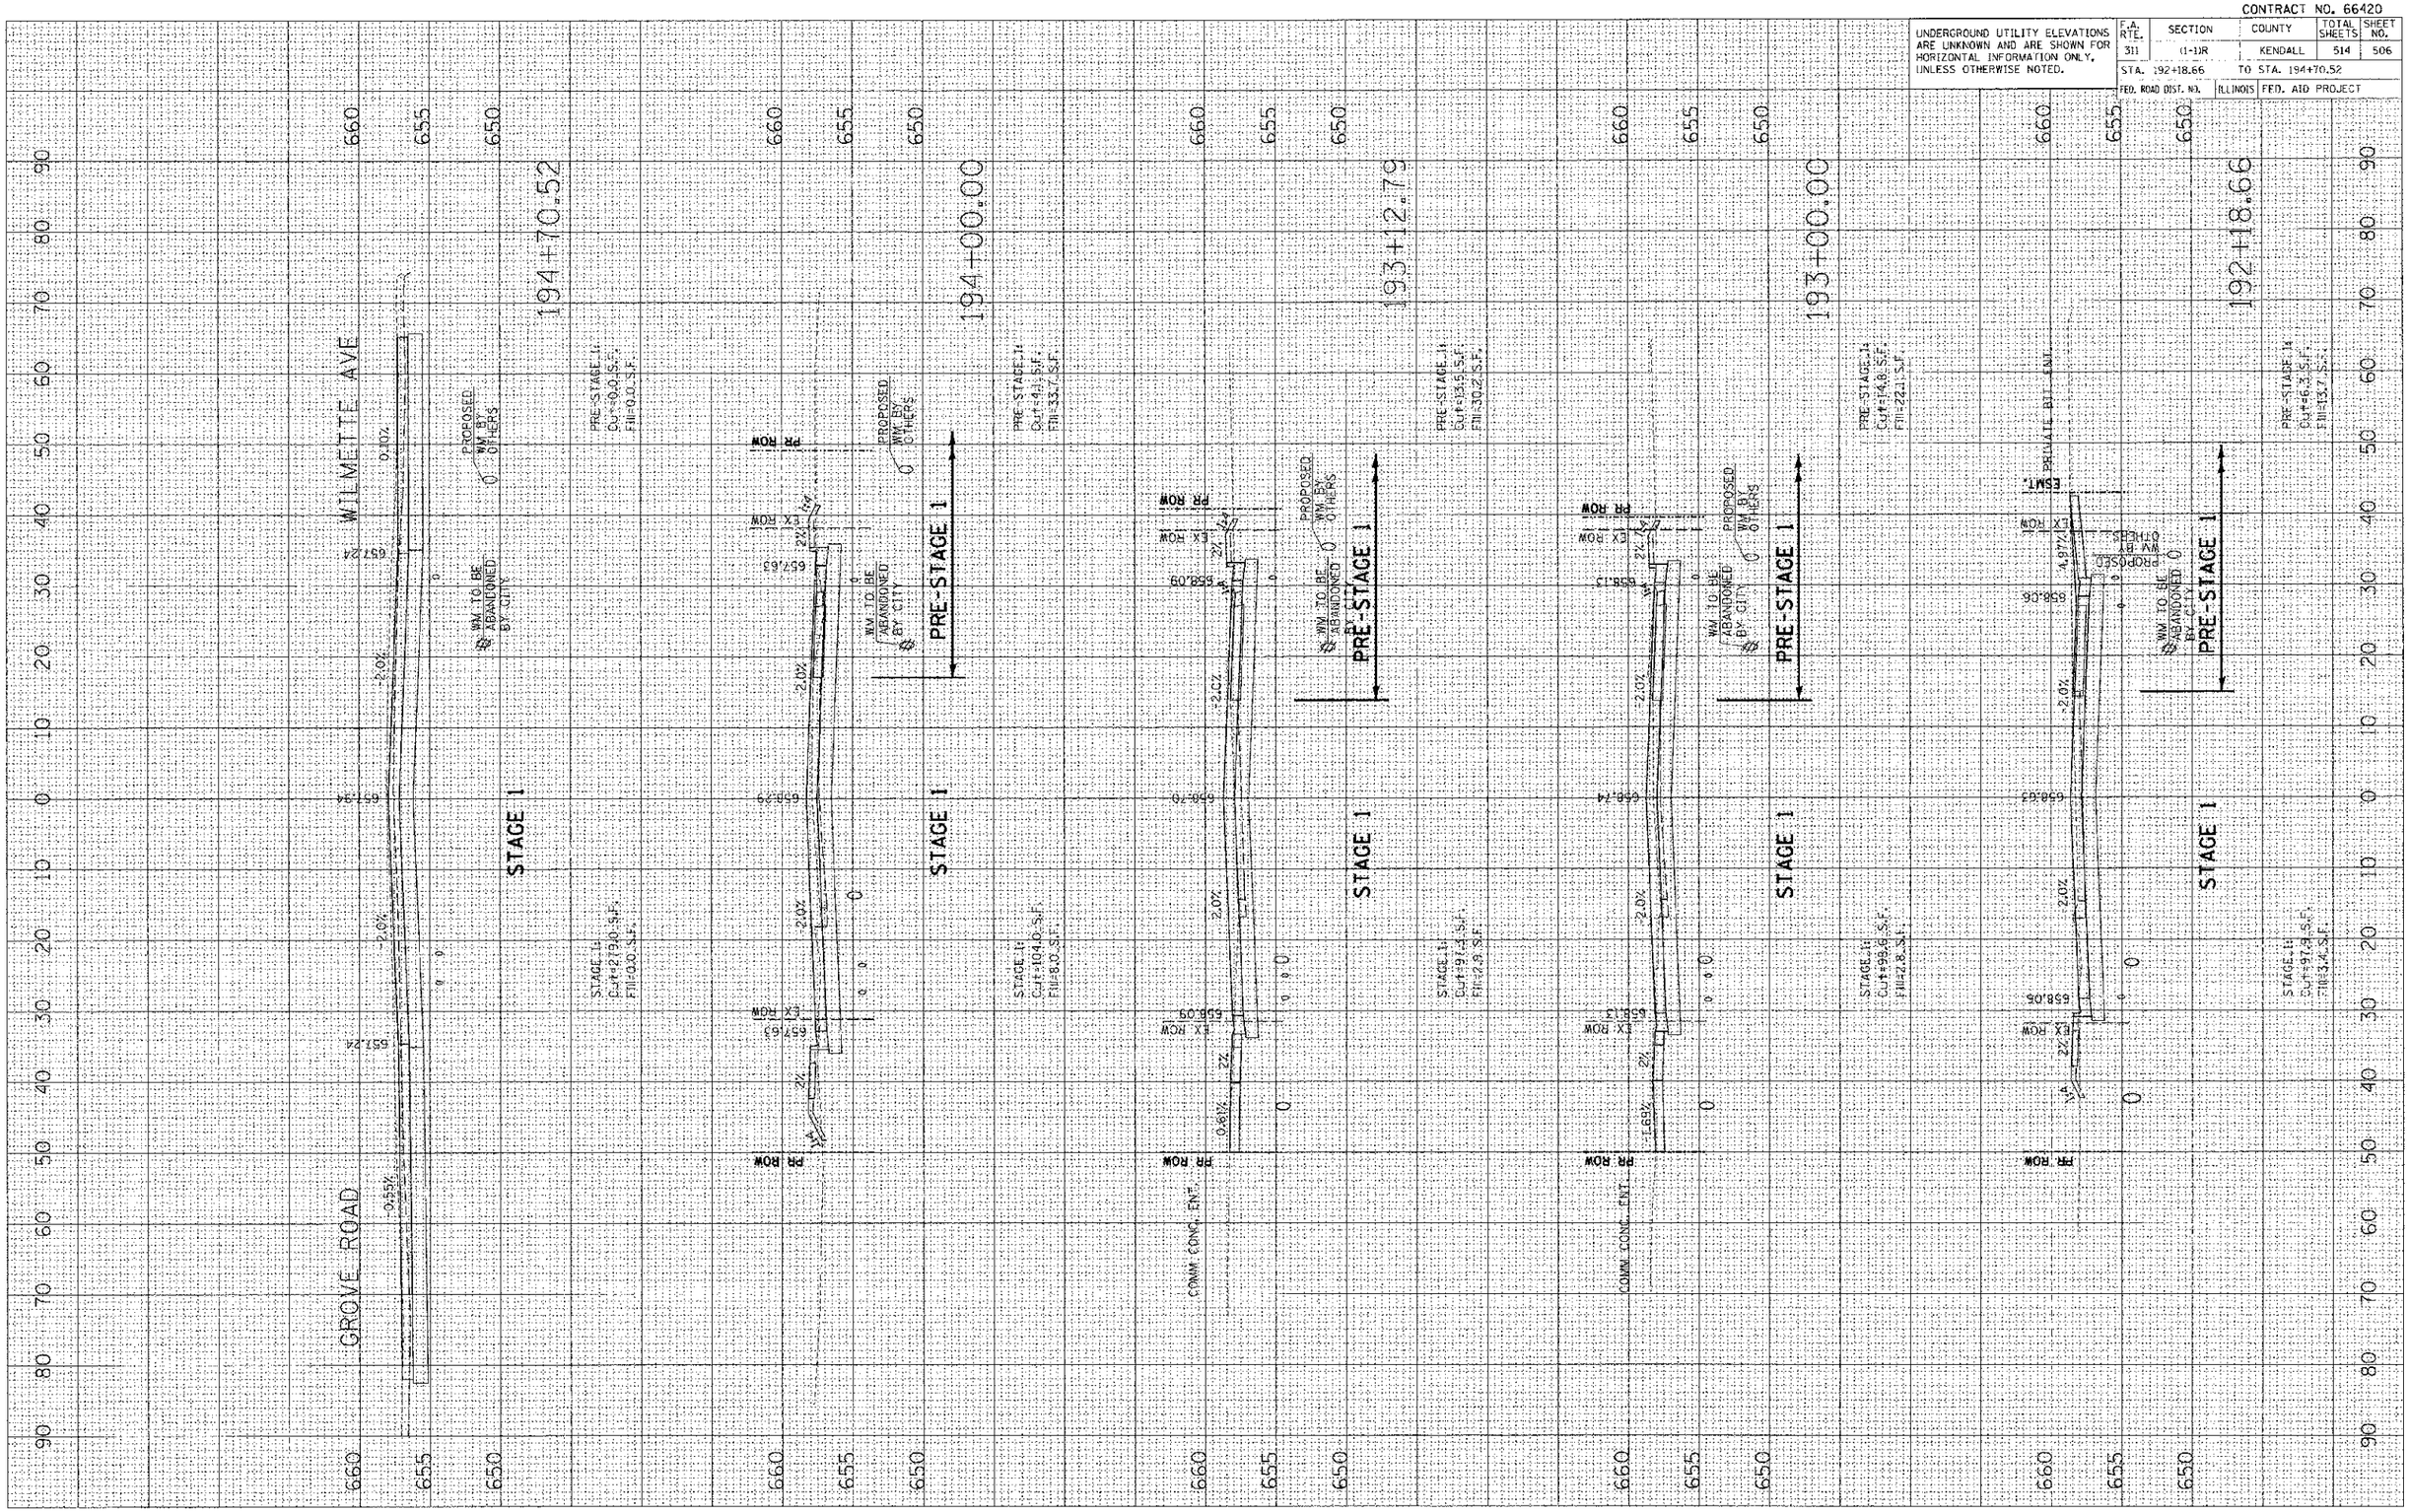

NO.	BY	DATE

FINAL SURVEY NOTE BOOK

SURVEYED / PLOTTED / CHECKED / AREAS / AREAS CHECKED

NO.	BY	DATE

ORIGINAL SURVEY

SURVEYED / PLOTTED / CHECKED / AREAS / AREAS CHECKED

PLOT DATE = 7/6/2012
FILE NAME = p:\civil_proj_dis\2%sewer\pl\sheet
PLOT SCALE = 10.0000 ' / IN.
USER NAME = USER.

THE UPCHURCH GROUP, INC., 123 NORTH 15TH STREET, MATTOON, ILLINOIS 61938, (217) 235-3177 PROFESSIONAL DESIGN FIRM CORPORATION LICENSE NO. 184-003401

PLAINFIELD ROAD /WASHINGTON STREET