PLOT DATE = 9/7/2012
FILE NAME = u:\pw_work\pwidot\duncanbd\dms20268\P36-01\rtemplate\revised.dgn
PLOT SCALE = 10.0002 ' / in.
USER NAME = duncanbd

ORIGINAL SURVEY		BY	DATE
	SURVEYED		
	PLOTTED		
	TEMPLATE		
	AREAS		
NO.	AREAS CHECKED		

FINAL SURVEY		BY	DATE
	SURVEYED		
	PLOTTED		
NOTE BOOK	TEMPLATE		
	AREAS		
NO.	AREAS CHECKED		

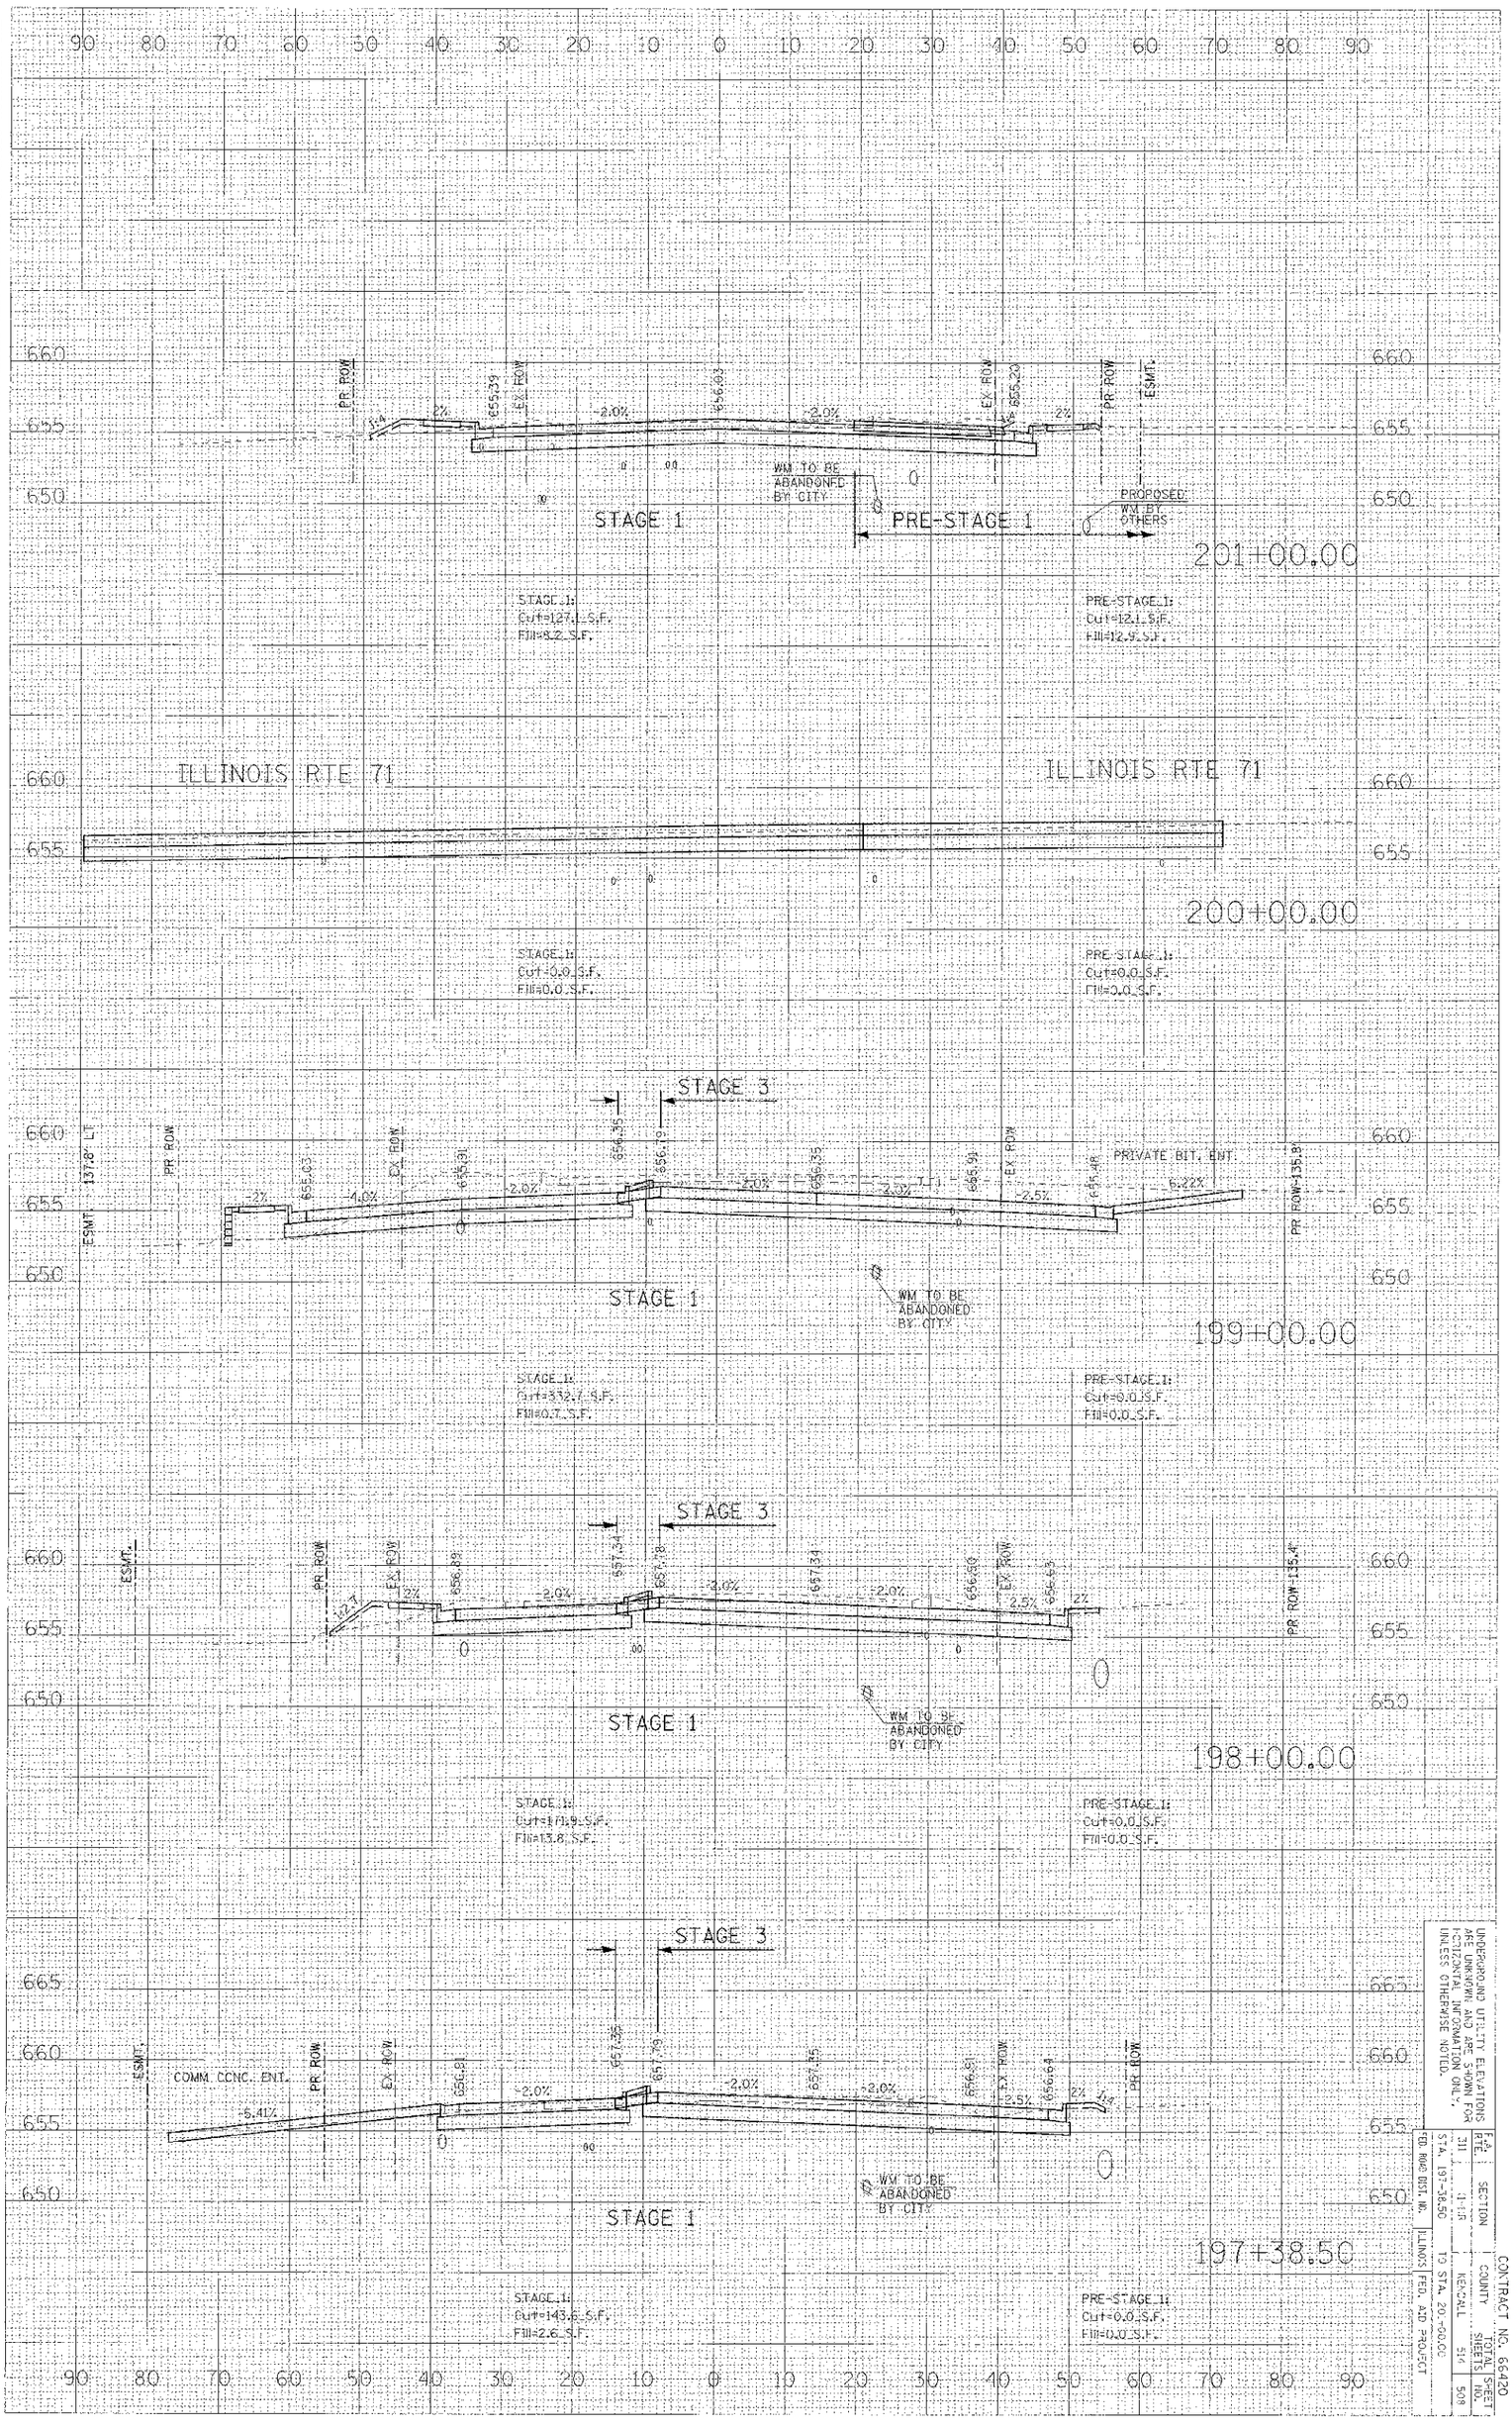

UNDERGROUND UTILITY ELEVATIONS ARE UNKNOWN AND ARE SHOWN FOR HORIZONTAL INFORMATION ONLY, UNLESS OTHERWISE NOTED.

F.A. RTE.	SECTION	COUNTY	TOTAL SHEETS	SHEET NO.
311	11-1-R	KENDALL	514	508
STA. 197+38.50		TO STA. 201+00.00		
FED. ROAD DIST. NO.	ILLINOIS	FED. AID PROJECT		

CONTRACT NO. 66420

THE UPCHURCH GROUP, INC., 123 NORTH 15TH STREET, MATTOON, ILLINOIS 61938, (217) 235-3177

PROFESSIONAL DESIGN FIRM CORPORATION LICENSE NO. 84 05340

PLAINFIELD ROAD /WASHINGTON STREET