NOTES:

1. POLE FOUNDATIONS SHALL BE INSTALLED 15 FT. FROM EDGE OF PAVEMENT. SETBACK SHALL BE INCREASED AS NEEDED TO AVOID FLOWLINE OF THE DITCH, NOT TO EXCEED 20 FT.

2. THE LOCATION OF A LIGHT POLE SHALL NOT BE MOVED WIHTOUT THE PERMISSION OF WARREN NORRIS, PLEASE CALL HIM AT 815-434-8506.

CABLE/CONDUIT SCHEDULE:

(A) UNIT DUCT, 600V, 2-1C NO. 8, 1/C NO. 8 GROUND, (XLP - TYPE USE), ¾" DIA. POLYETHYLENE

(B) UNIT DUCT, 600V, 2-1C NO. 6, 1/C NO. 8 GROUND, (XLP - TYPE USE), 1" DIA. POLYETHYLENE

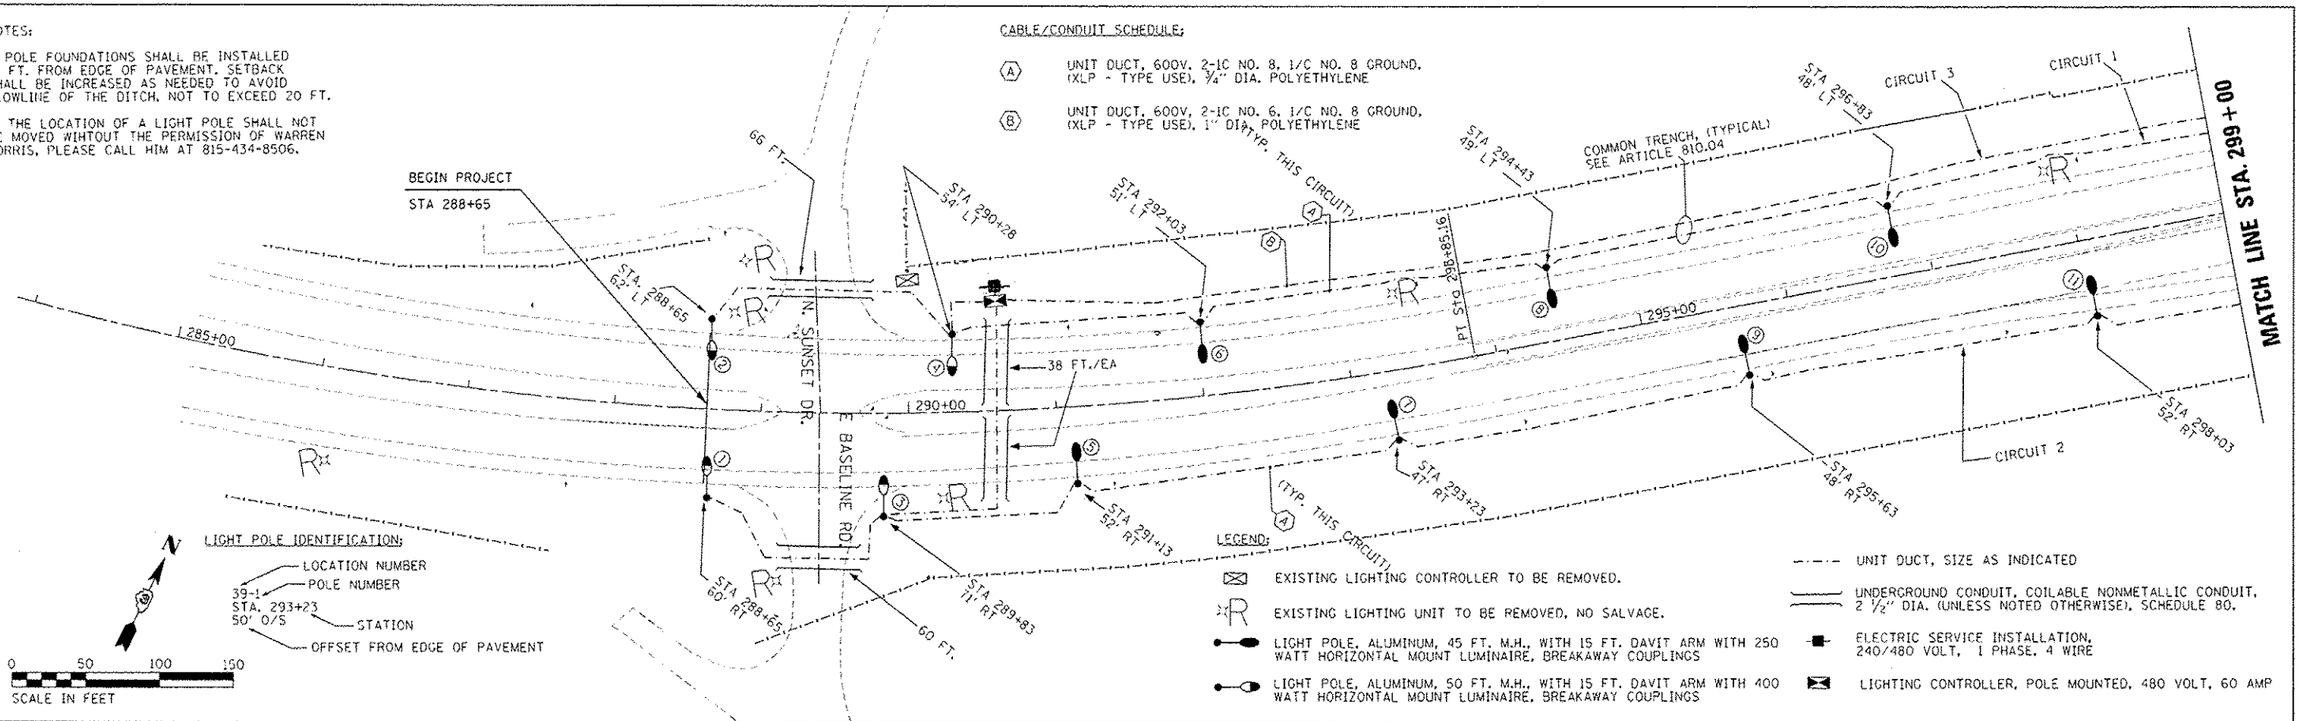

PLAN — NOTE BOOK NO. — SURVEYED — PLOTTED — ALIGNMENT CHECKED — R.T. OF WAY CHECKED — CADD FILE NAME — BY — DATE

PROFILE — NOTE BOOK NO. — SURVEYED — PLOTTED — GRADES CHECKED — B.M.'S CHECKED — STRUCTURE NOTATIONS CHKD — BY — DATE

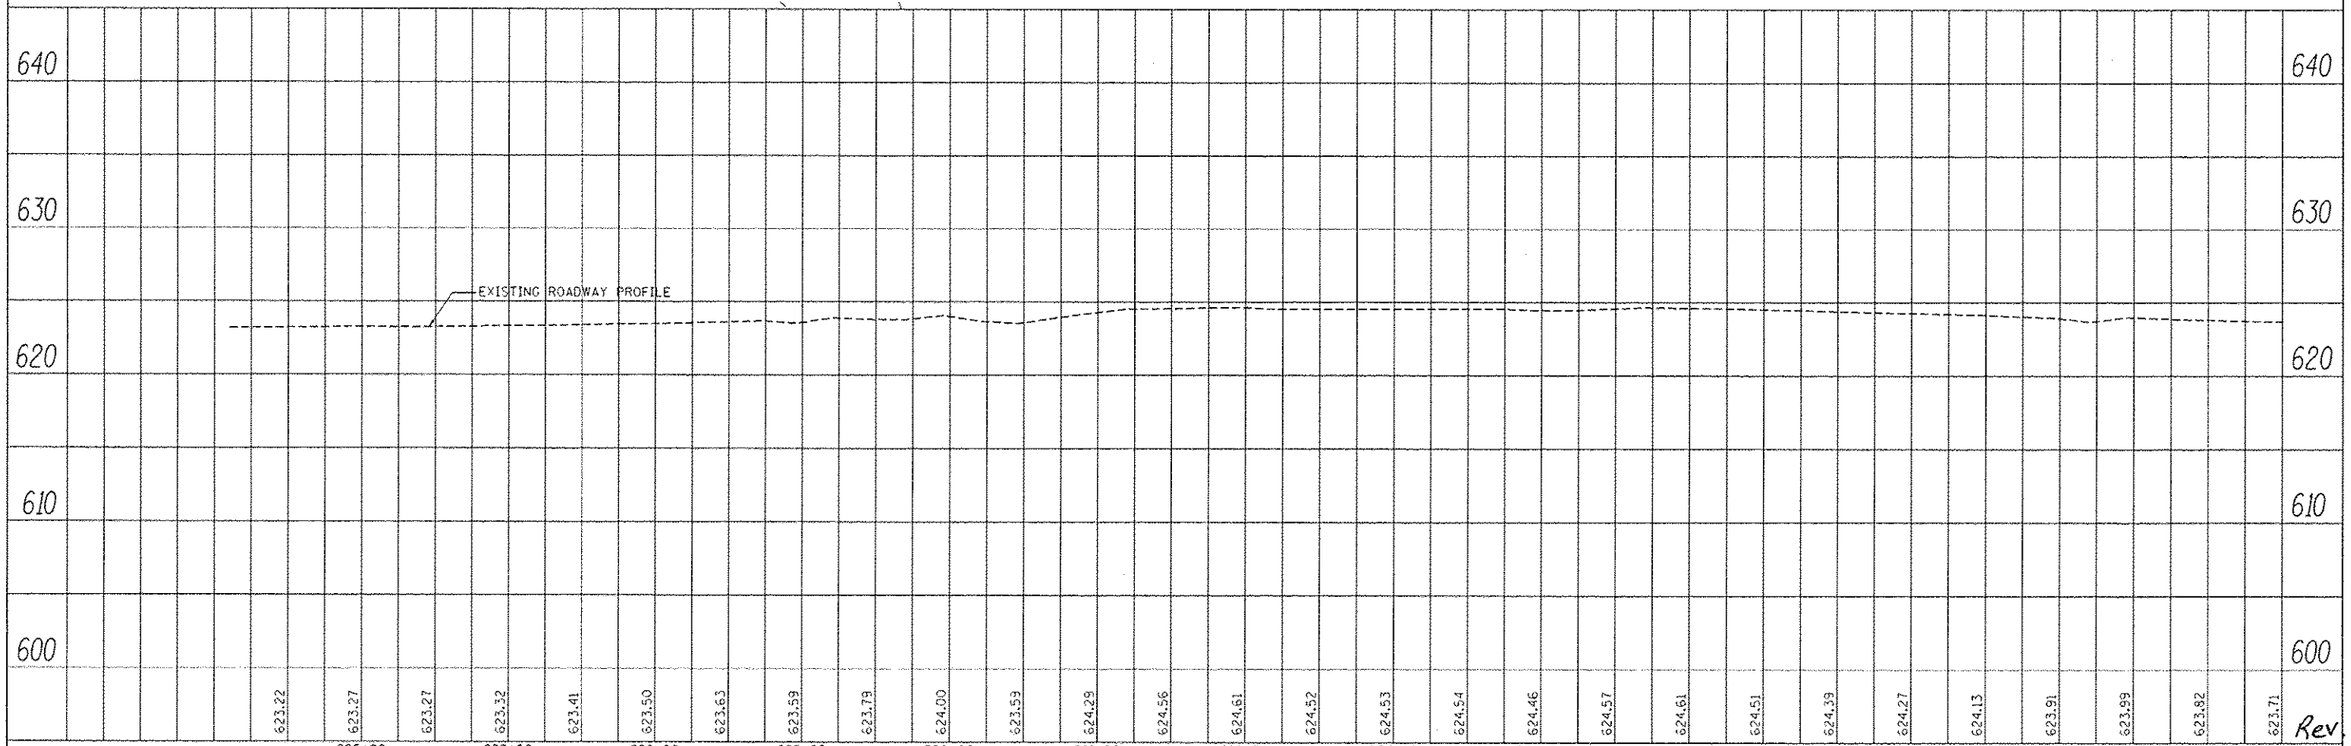

FILE NAME = c:\pw_work\pwidot\pletschtr\d0300202\D366C14-sht-plnprf.dgn	USER NAME = pletschtr	DESIGNED -	REVISED -
		DRAWN -	REVISED -
	PLOT SCALE = 100.0000 ' / in.	CHECKED -	REVISED -
Default	PLOT DATE = 10/26/2012	DATE -	REVISED -

STATE OF ILLINOIS
DEPARTMENT OF TRANSPORTATION

PLAN & PROFILE

SCALE: | SHEET 1 OF 4 SHEETS | STA. 284+00 TO STA. 299+00

F.A.P RTE.	SECTION	COUNTY	TOTAL SHEETS	SHEET NO.
332	(6, K-15)L,I	KANKAKEE	30	11

CONTRACT NO. 66C14

ILLINOIS FED. AID PROJECT