PROP. CURVE US34-8
PI STA. = 542+92.54
Δ = 21° 06′ 55″ (RT)
D = 1° 24′ 22″
R = 4,075.01′
T = 759.50′
L = 1,501.77′
E = 70.17′
e = 4.35% (70 MPH)
T.R. = 65′
S.E. RUN = 131′
P.C. STA. = 535+33.04
P.T. STA. = 550+34.81

PLAN
SURVEYED
PLOTTED
ALIGNMENT CHECKED
RT. OF WAY CHECKED
CADD FILE NAME
NOTE BOOK
NO.
BY
DATE

PROFILE
SURVEYED
PLOTTED
PROFILES CHECKED
BM. NOTED
STRUCTURE NO(ATN'S CHKD
NOTE BOOK
NO.
BY
DATE

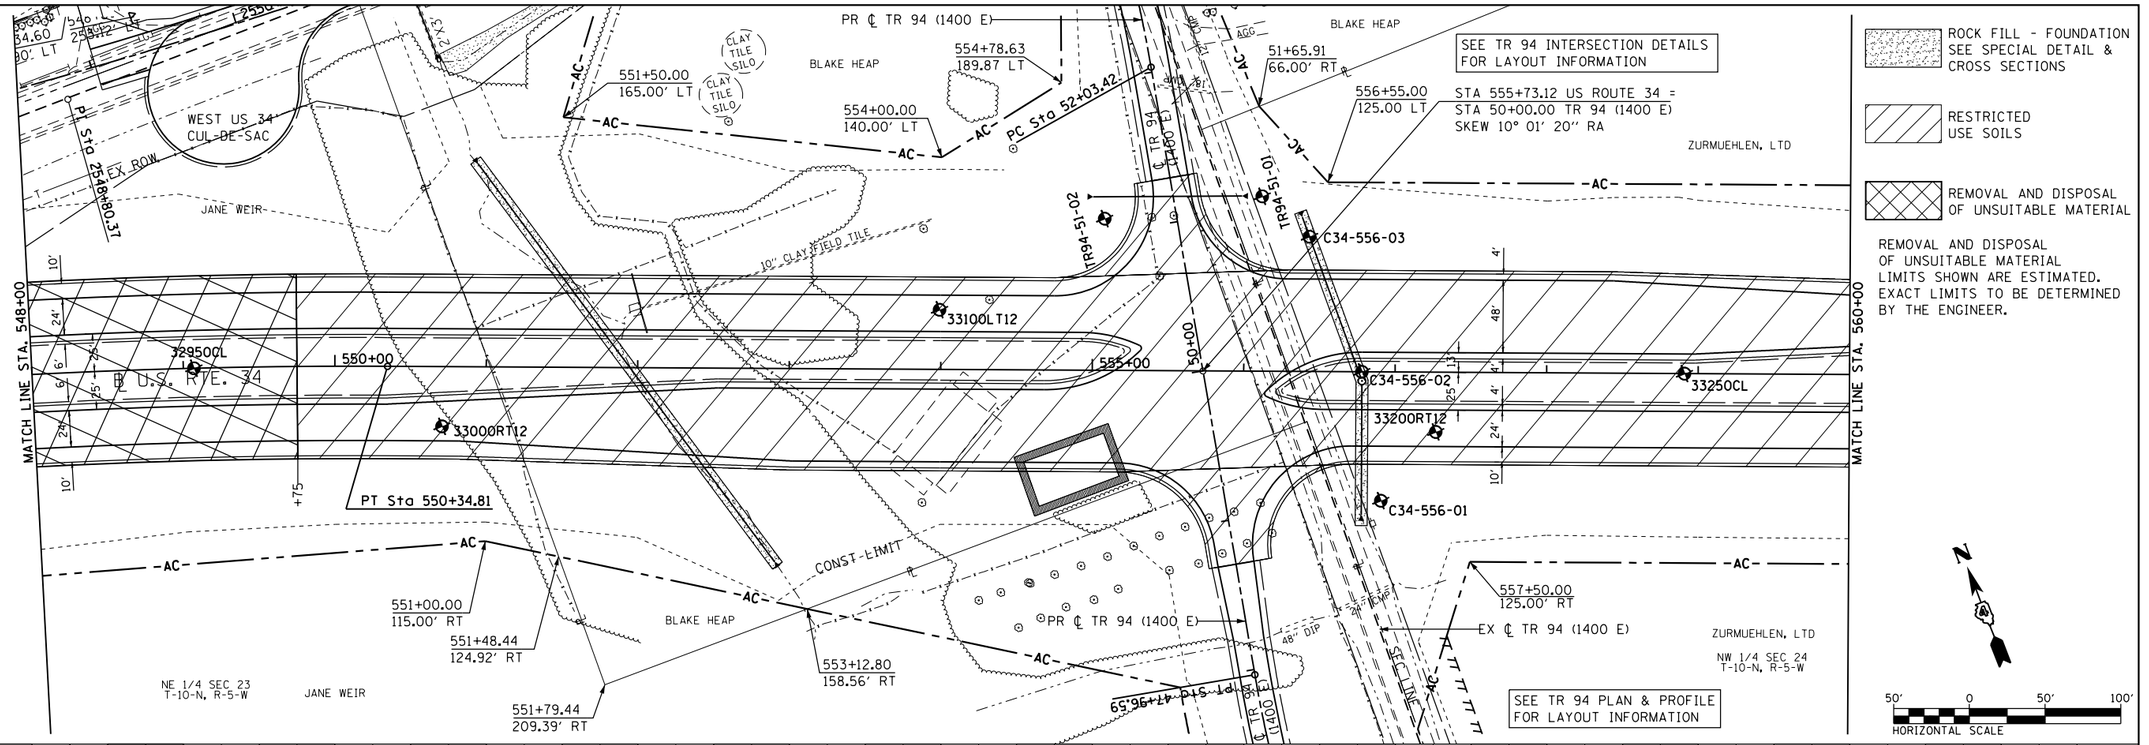

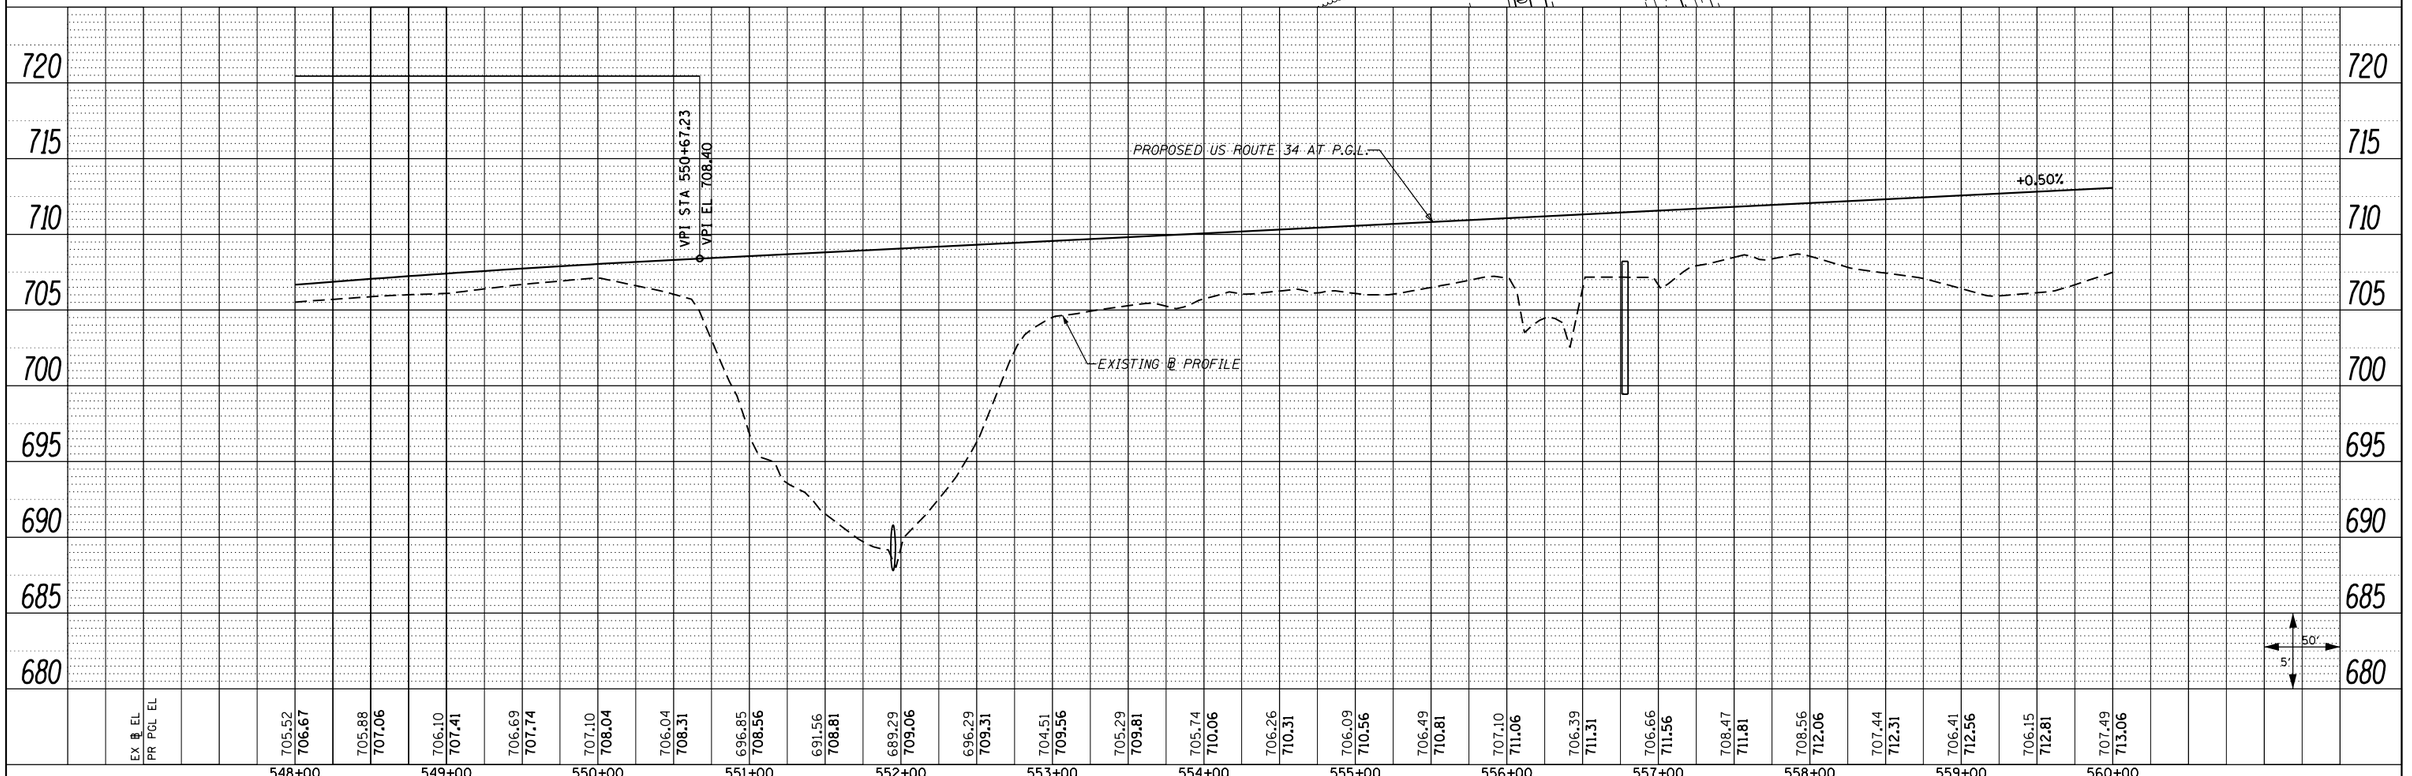

FILE NAME = D468409-sht-05-plnprf-US34-04.dgn	USER NAME = zachl	DESIGNED - DBS	REVISED -
		DRAWN - PSBA	REVISED -
	PLOT SCALE = 100.0000 ′ / in.	CHECKED - CSB	REVISED -
	PLOT DATE = 10/16/2012	DATE - 10/2012	REVISED -

STATE OF ILLINOIS
DEPARTMENT OF TRANSPORTATION

ROADWAY PLAN AND PROFILE
US ROUTE 34

SCALE: 1″=50′ | SHEET NO. 5 OF 67 SHEETS | STA. 548+00 TO STA. 560+00

F.A.P. RTE.	SECTION	COUNTY	TOTAL SHEETS	SHEET NO.
313	7-2 ; 6-1	HENDERSON	976	139
		CONTRACT NO. 68409		
		ILLINOIS FED. AID PROJECT		