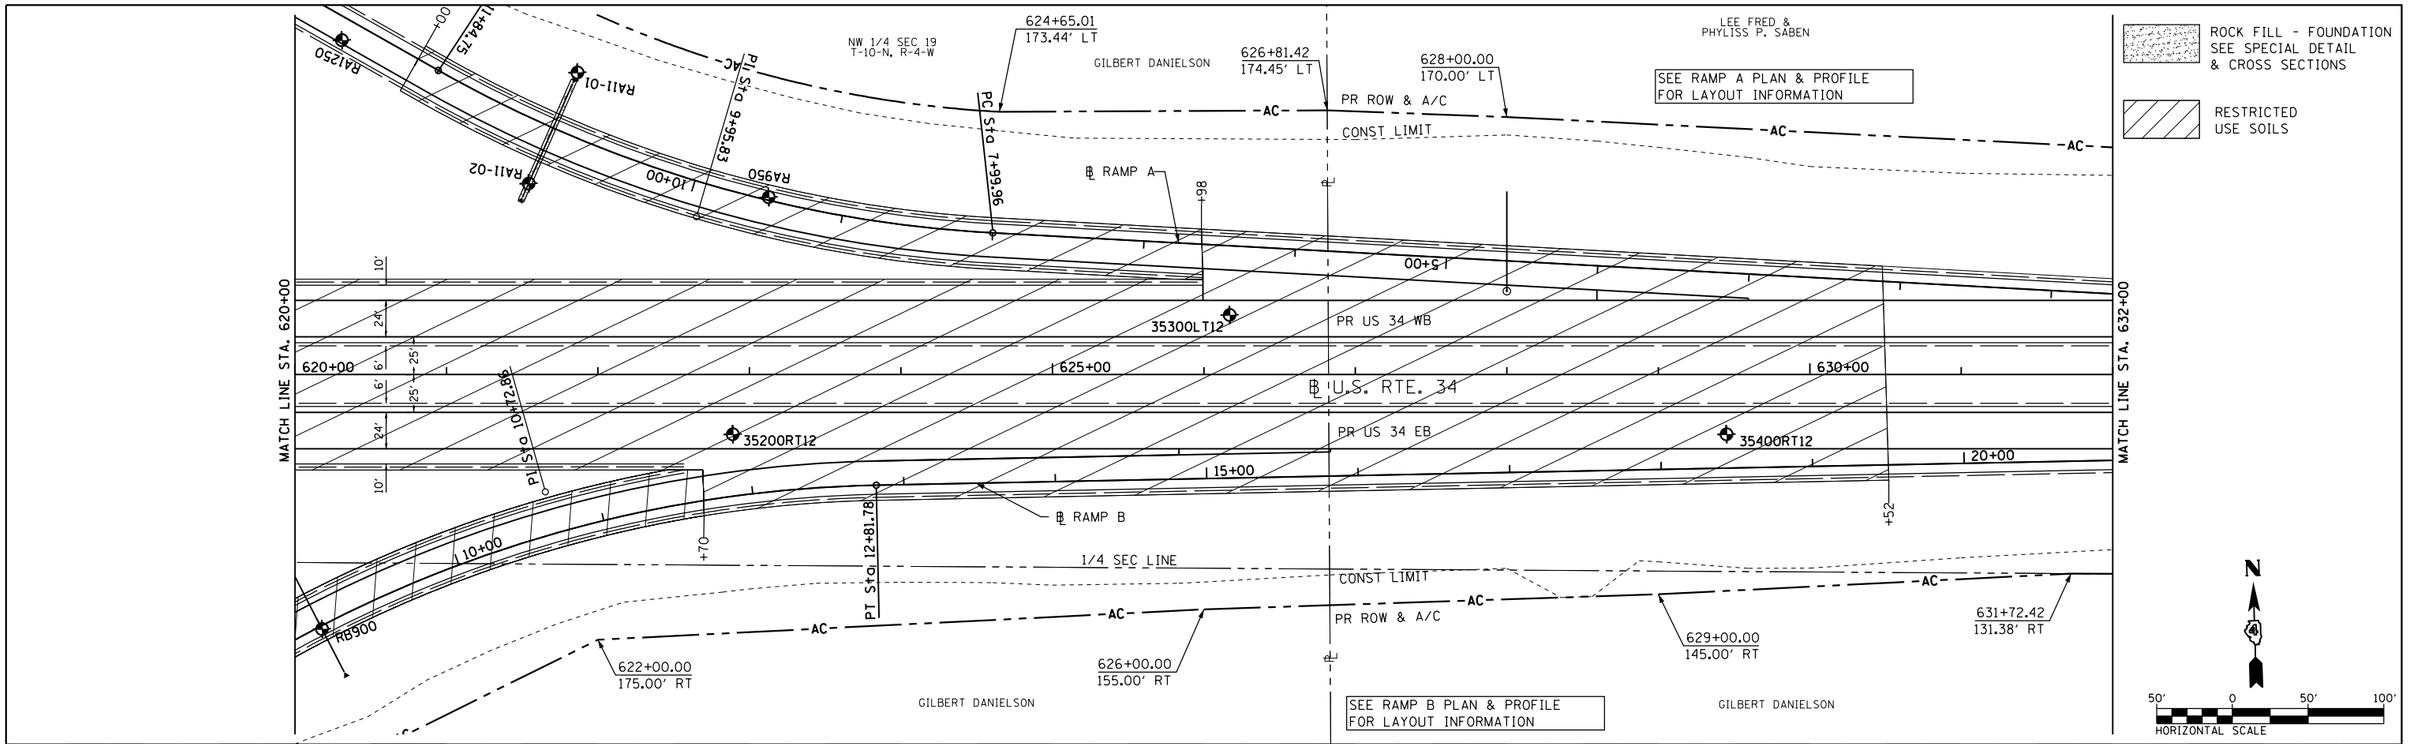

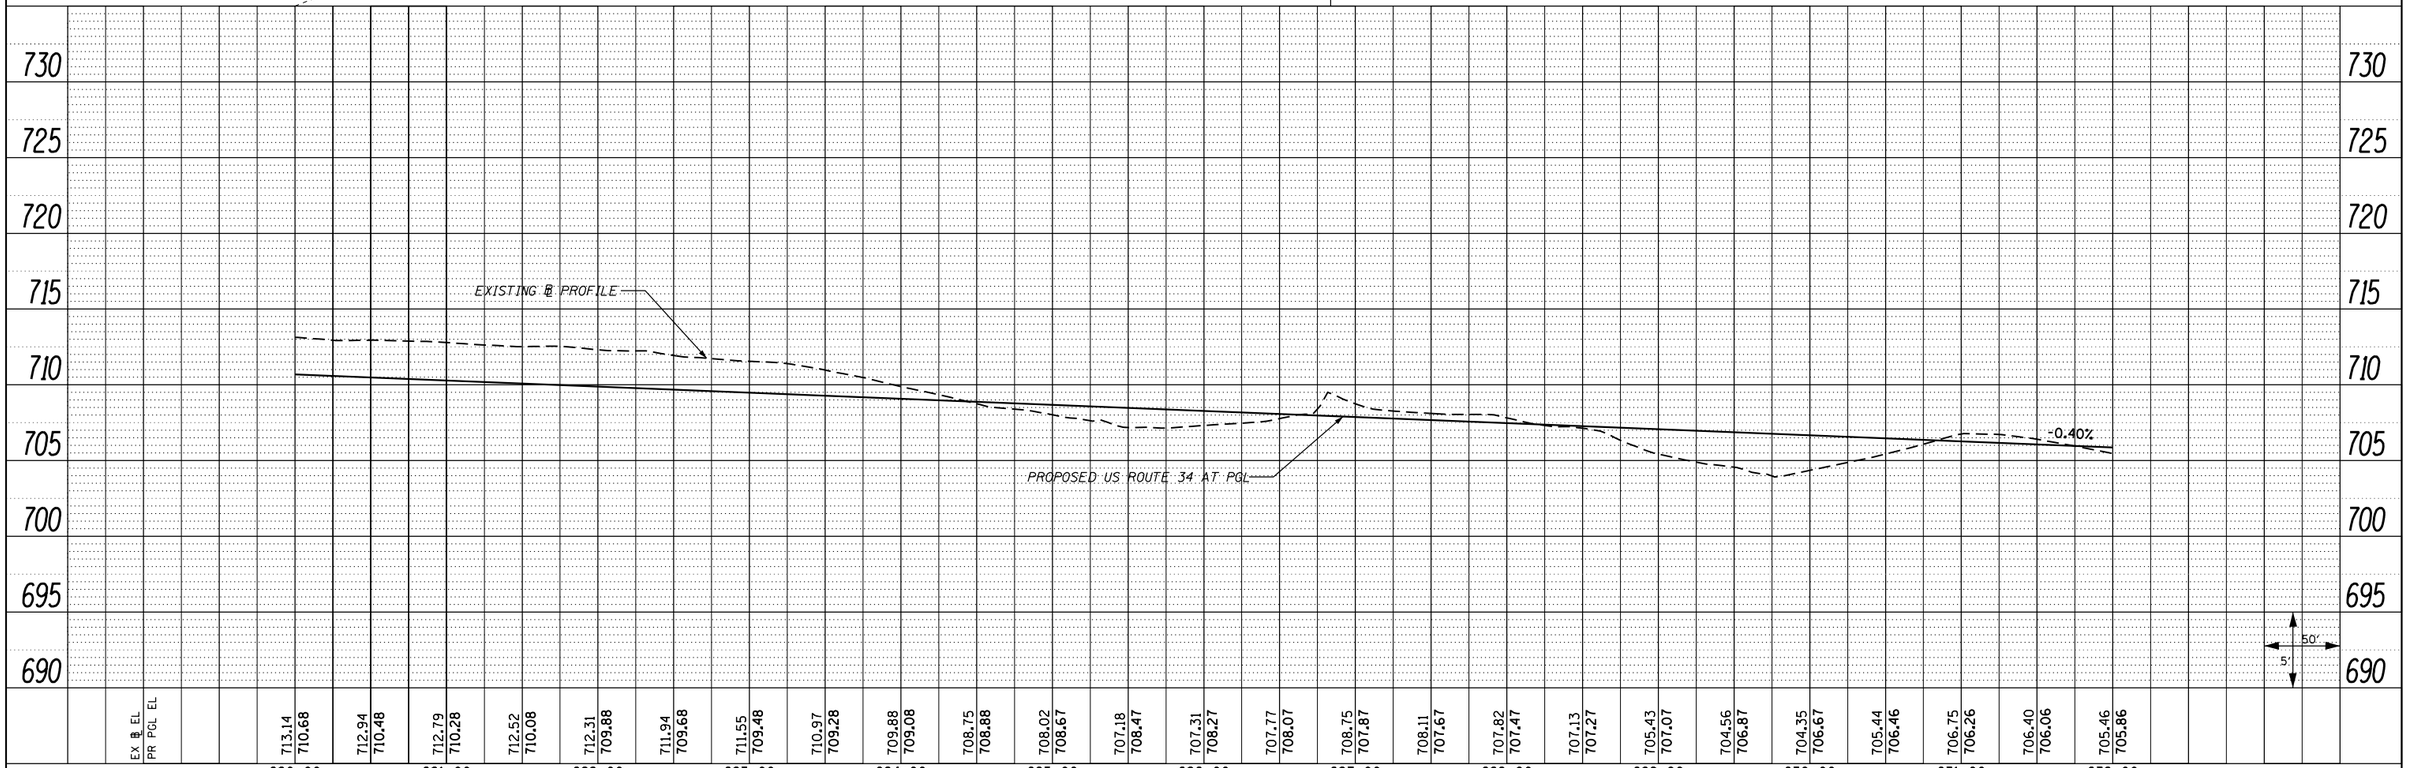

PLAN — SURVEYED | PLOTTED | CROSS CHECKED | BAM. NOTED | STRUCTURE NOTATNS CHKD | NOTE BOOK | NO. | BY | DATE

PROFILE — SURVEYED | PLOTTED | CROSS CHECKED | BAM. NOTED | STRUCTURE NOTATNS CHKD | NOTE BOOK | NO. | BY | DATE

FILE NAME = D468409-sht-11plnprf-US34-10.dgn	USER NAME = zachl	DESIGNED - DBS	REVISED -
		DRAWN - PSBA	REVISED -
	PLOT SCALE = 100.0000 ' / in.	CHECKED - CSB	REVISED -
	PLOT DATE = 10/16/2012	DATE - 10/2012	REVISED -

STATE OF ILLINOIS
DEPARTMENT OF TRANSPORTATION

ROADWAY PLAN AND PROFILE
US ROUTE 34

SCALE: 1"=50' | SHEET NO. 11 OF 67 SHEETS | STA. 620+00 TO STA. 632+00

F.A.P. RTE.	SECTION	COUNTY	TOTAL SHEETS	SHEET NO.
313	7-2 ; 6-1	HENDERSON	976	145
		CONTRACT NO. 68409		
	ILLINOIS FED. AID PROJECT			