PLAN — NOTE BOOK NO. ____ — SURVEYED ____ PLOTTED ____ ALIGNMENT CHECKED ____ RT. OF WAY CHECKED ____ CADD FILE NAME ____ — BY — DATE

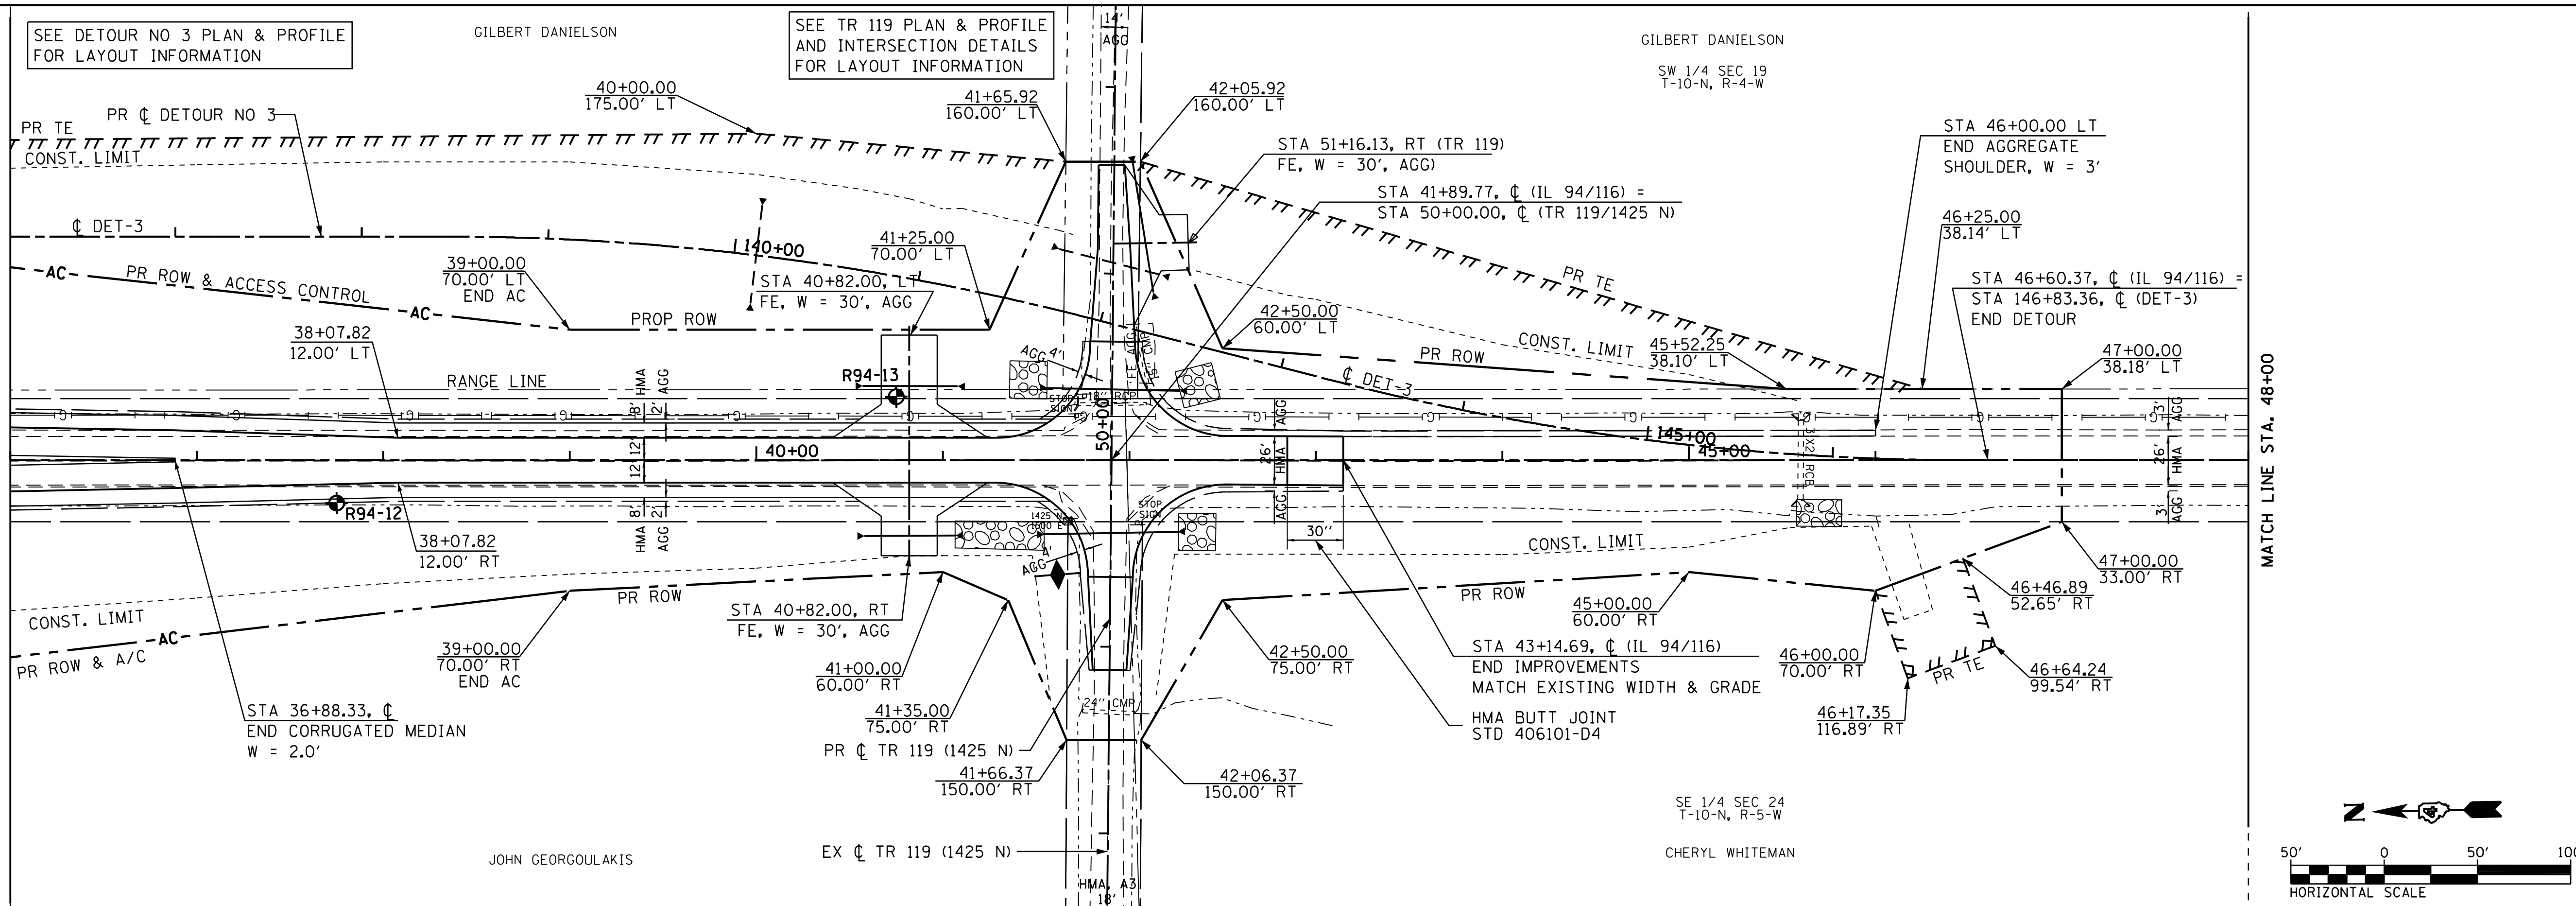

PROFILE — NOTE BOOK NO. ____ — SURVEYED ____ PLOTTED ____ GRADES CHECKED ____ B.M. NOTED ____ STRUCTURE NOTAT'NS CH'KD ____ — BY — DATE

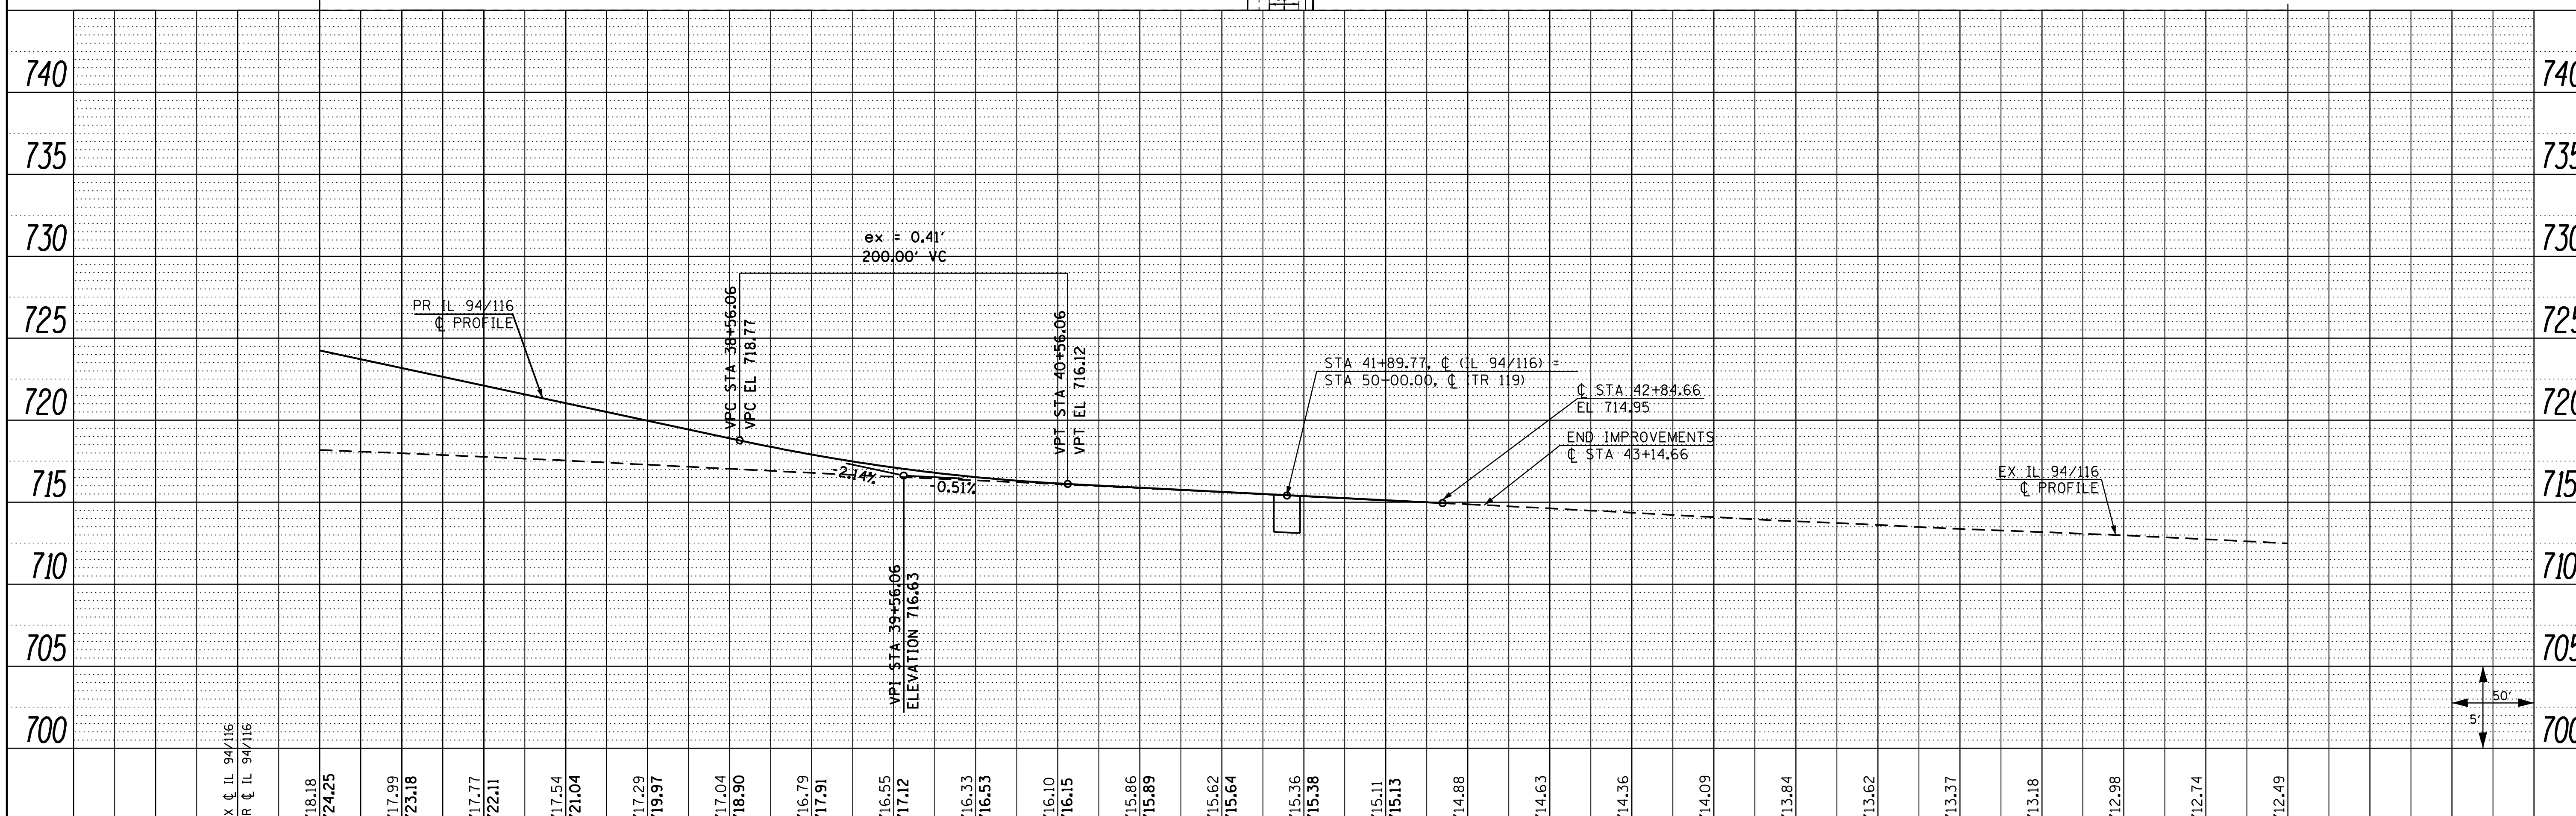

Station	EX ₵ IL 94/116	PR ₵ IL 94/116
36+00	718.18	724.25
36+50	717.99	723.18
37+00	717.77	722.11
37+50	717.54	721.04
38+00	717.29	719.97
38+50	717.04	718.90
39+00	716.79	717.91
39+50	716.55	717.12
40+00	716.33	716.53
40+50	716.10	716.15
41+00	715.86	715.89
41+50	715.62	715.64
42+00	715.36	715.38
42+50	715.11	715.13
43+00	714.88	
43+50	714.63	
44+00	714.36	
44+50	714.09	
45+00	713.84	
45+50	713.62	
46+00	713.37	
46+50	713.18	
47+00	712.98	
47+50	712.74	
48+00	712.49	

FILE NAME = D468409-sht-35-plnprf-IL94-04.dgn	USER NAME = zachl	DESIGNED - DBS	REVISED -
		DRAWN - PSBA	REVISED -
	PLOT SCALE = 100.0000 ' / in.	CHECKED - CSB	REVISED -
	PLOT DATE = 10/16/2012	DATE - 10/2012	REVISED -

STATE OF ILLINOIS
DEPARTMENT OF TRANSPORTATION

ROADWAY PLAN & PROFILE
IL ROUTE 94 / 116

SCALE: 1"= 50' | SHEET NO. 35 OF 67 SHEETS | STA. 36+00 TO STA. 48+00

F.A.P. RTE.	SECTION	COUNTY	TOTAL SHEETS	SHEET NO.
313	7-2 ; 6-1	HENDERSON	976	169

CONTRACT NO. 68409

ILLINOIS FED. AID PROJECT