PROP. CURVE RAMP C-1
PI STA. = 9+96.02
Δ = 26° 01′ 11″ (RT)
D = 6° 51′ 42″
R = 835.00′
T = 192.93′
L = 379.20′
E = 22.00′
e = 6.0% (50 MPH)
T.R. = N/A
S.E. RUN = 207′
P.C. STA. = 8+03.09
P.T. STA. = 11+82.29

PROP. CURVE RAMP C-2
PI STA. = 17+87.30
Δ = 34° 17′ 48″ (LT)
D = 11° 14′ 04″
R = 510.00′
T = 157.37′
L = 305.28′
E = 23.73′
e = 6.0% (45 MPH)
T.R. = N/A
S.E. RUN = 123′
P.C. STA. = 16+29.94
P.T. STA. = 19+35.22

SEE RAMP C INTERSECTION DETAILS FOR LAYOUT INFORMATION

SEE IL 94/116 PLAN & PROFILE FOR LAYOUT INFORMATION

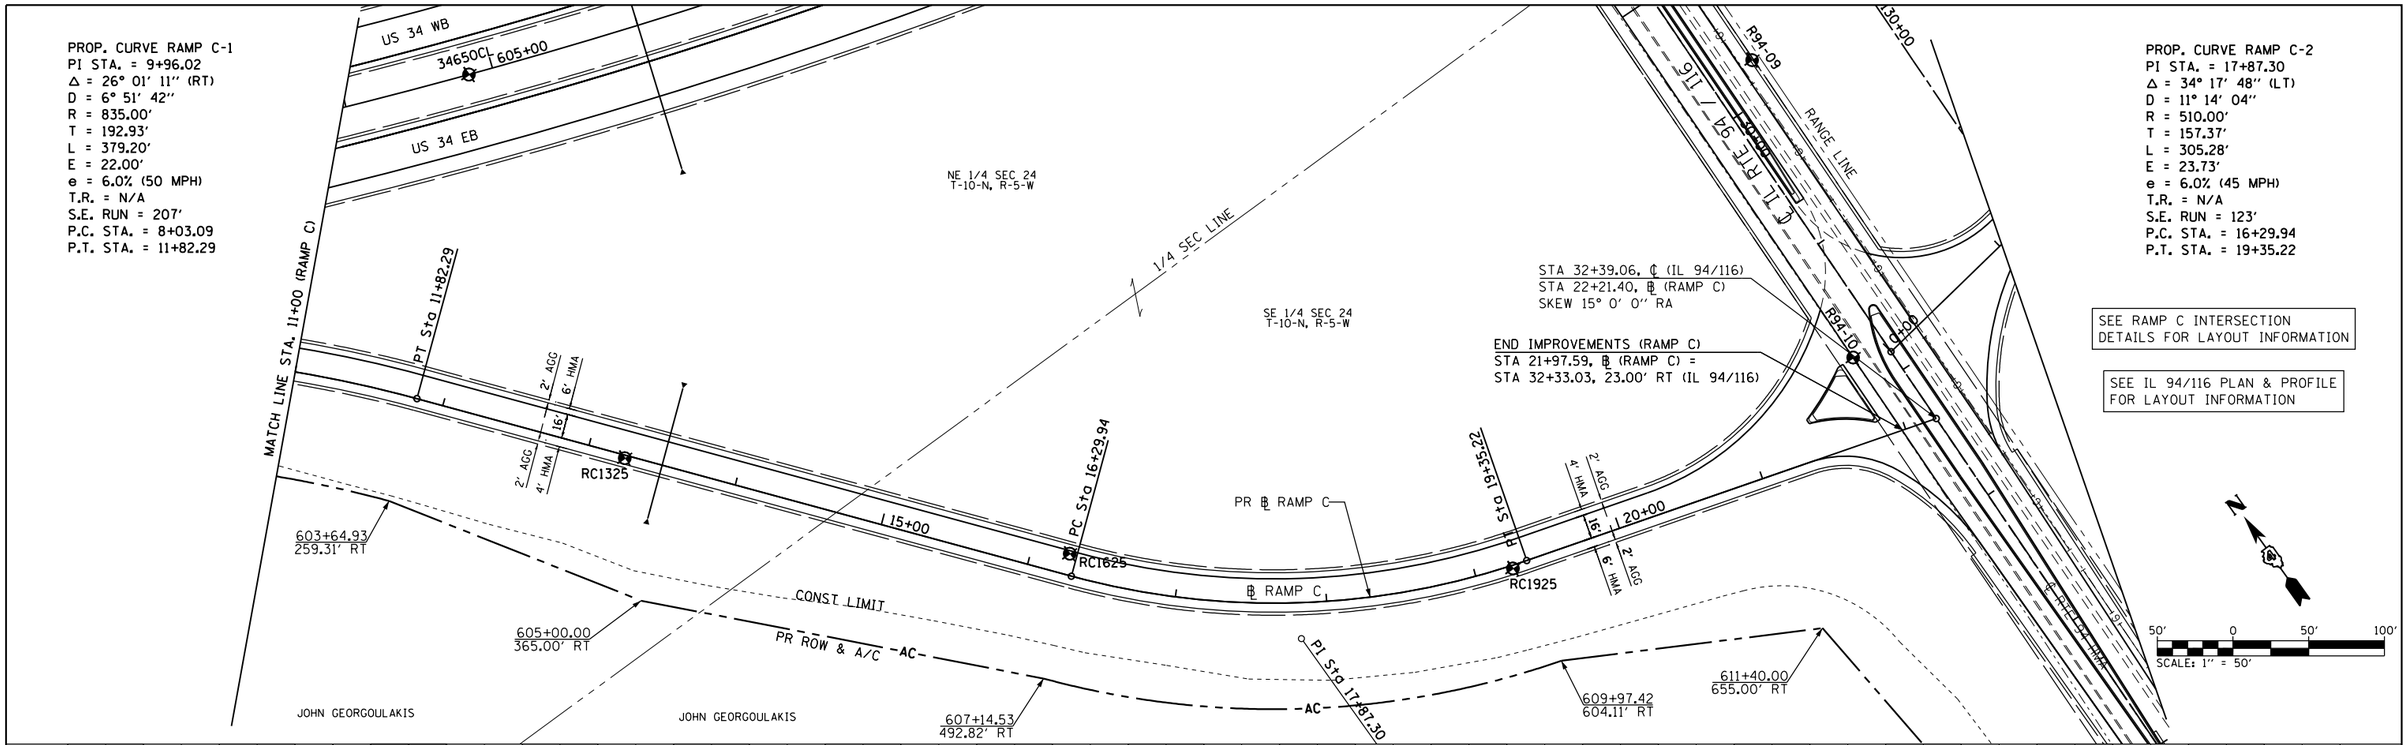

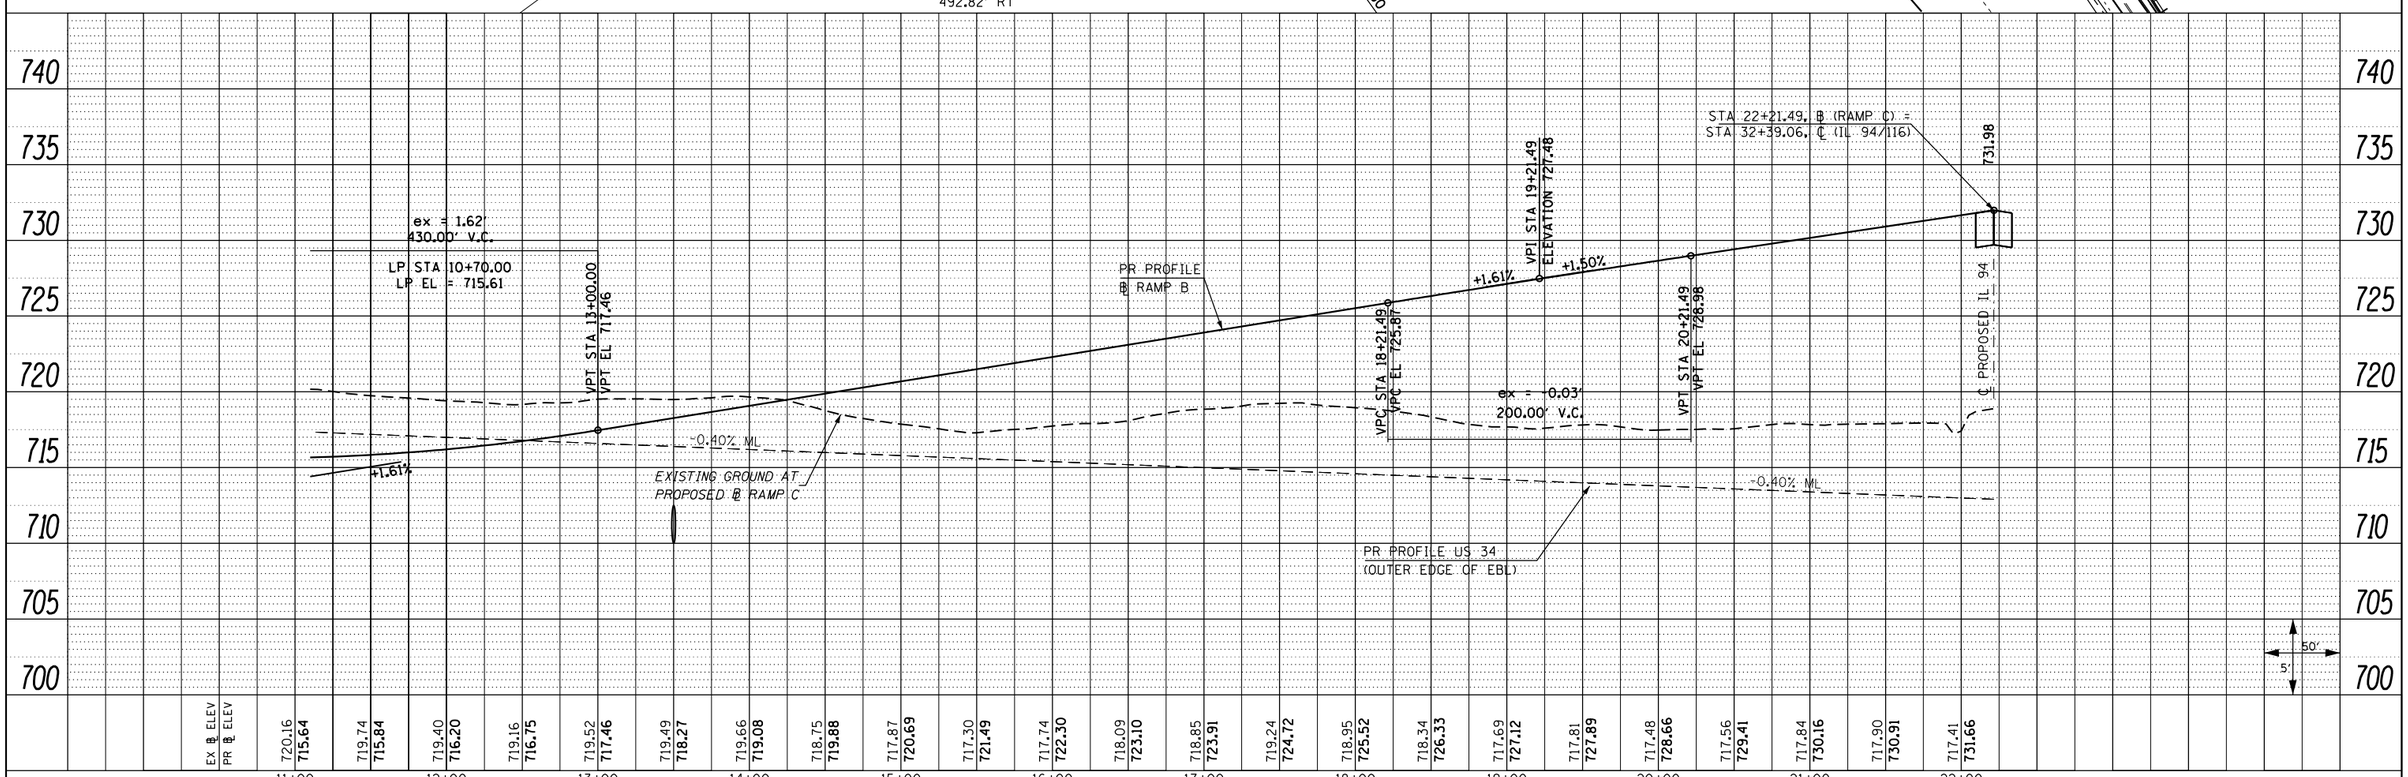

PLAN
SURVEYED
PLOTTED
ALIGNMENT CHECKED
RT. OF WAY CHECKED
CADD FILE NAME
NOTE BOOK NO.
BY
DATE

PROFILE
SURVEYED
PLOTTED
GRADES CHECKED
BRK. NOTED
STRUCTURE NOTATNS CHKD
NOTE BOOK NO.
BY
DATE

FILE NAME = D468409-SHT-41-PLNPRF-RAMPC-02.dgn	USER NAME = zachl	DESIGNED - DBS	REVISED -
		DRAWN - PSBA	REVISED -
	PLOT SCALE = 100.0000 ′ / in.	CHECKED - CSB	REVISED -
	PLOT DATE = 10/16/2012	DATE - 10/2012	REVISED -

STATE OF ILLINOIS
DEPARTMENT OF TRANSPORTATION

ROADWAY PLAN & PROFILE
RAMP C

SCALE: 1″ = 50′ | SHEET NO. 41 OF 67 SHEETS | STA. 11+00 TO STA. 22+21.40

F.A.P. RTE.	SECTION	COUNTY	TOTAL SHEETS	SHEET NO.
313	7-2 ; 6-2	HENDERSON	976	175
		CONTRACT NO. 68409		
		ILLINOIS FED. AID PROJECT		