Ⓐ STONE RIPRAP
CLASS B4
L22′ X W22′

Ⓑ STONE RIPRAP
CLASS B4
L33′ X W32′

(28S) STA 719+80.00, 95′ LT TO 105′ RT
200′ STEEL CASINGS, 16″
MAINTAIN 5′ MIN COVER AT DITCH ℄
1 EA DELINEATOR AT EACH END OF CASING
(STD 63500105)
CONTACT BIGGSVILLE WATER DISTRICT
PRIOR TO INSTALLATION
(SEE SPECIAL PROVISION)

SEE TR 150 DRAINAGE PLANS
FOR DRAINAGE INFORMATION

SEE SCHEDULE OF QUANTITIES
FOR PIPE UNDERDRAIN OUTLETS
LOCATION, OFFSET, AND ELEVATION

SEE PIPE UNDERDRAIN SHEETS
FOR UNDERDRAIN PROFILES AND
INVERTS AT EDGE OF PAVEMENT

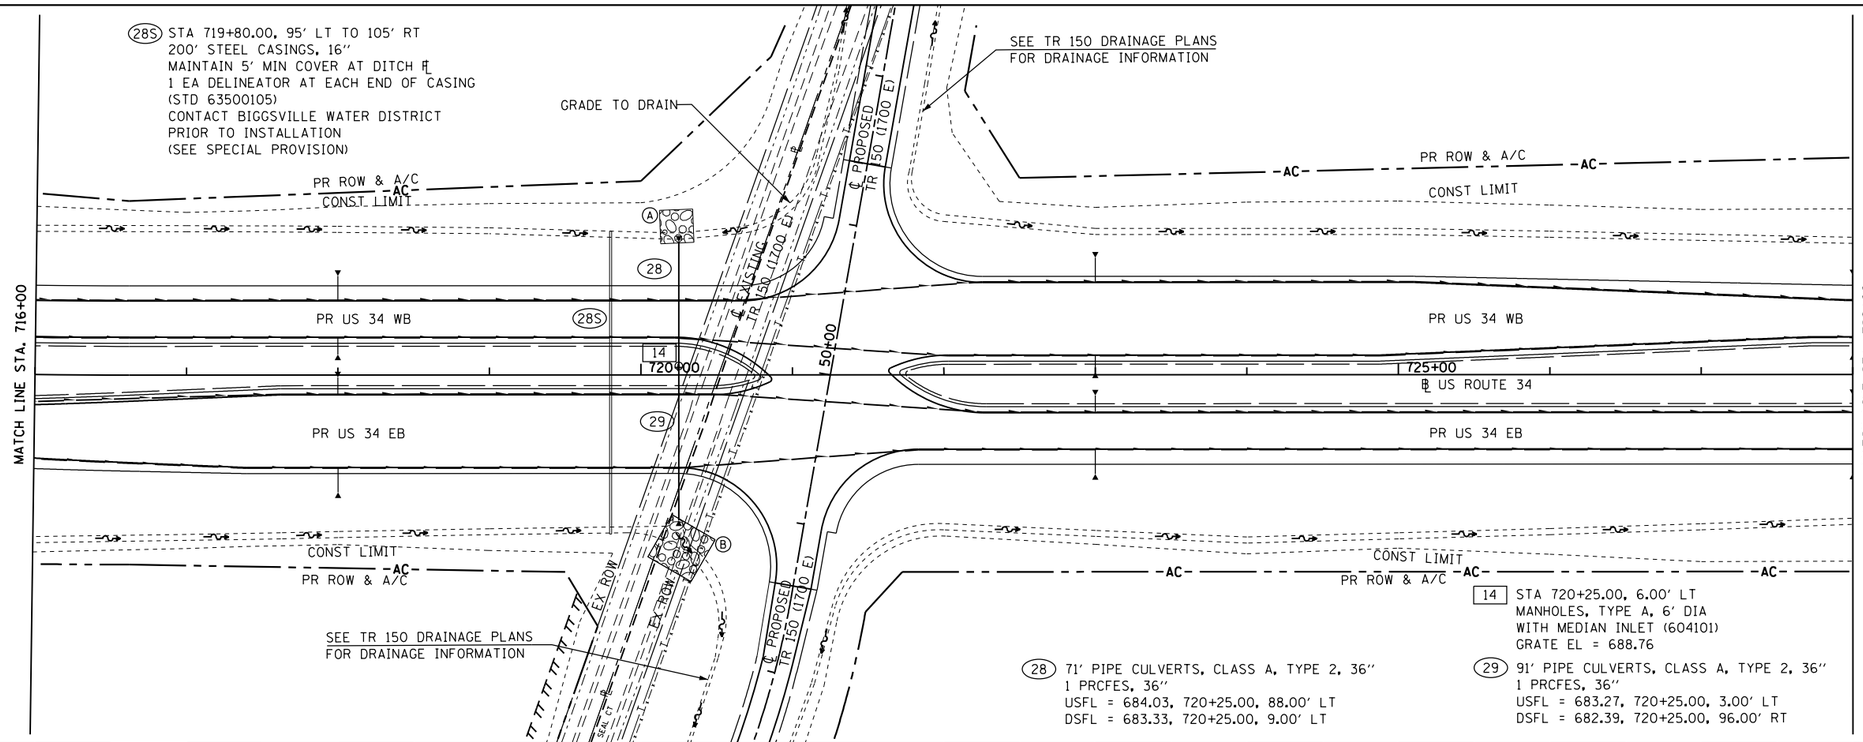

(14) STA 720+25.00, 6.00′ LT
MANHOLES, TYPE A, 6′ DIA
WITH MEDIAN INLET (604101)
GRATE EL = 688.76

(28) 71′ PIPE CULVERTS, CLASS A, TYPE 2, 36″
1 PRCFES, 36″
USFL = 684.03, 720+25.00, 88.00′ LT
DSFL = 683.33, 720+25.00, 9.00′ LT

(29) 91′ PIPE CULVERTS, CLASS A, TYPE 2, 36″
1 PRCFES, 36″
USFL = 683.27, 720+25.00, 3.00′ LT
DSFL = 682.39, 720+25.00, 96.00′ RT

N

50′ 0 50′ 100′
HORIZONTAL SCALE

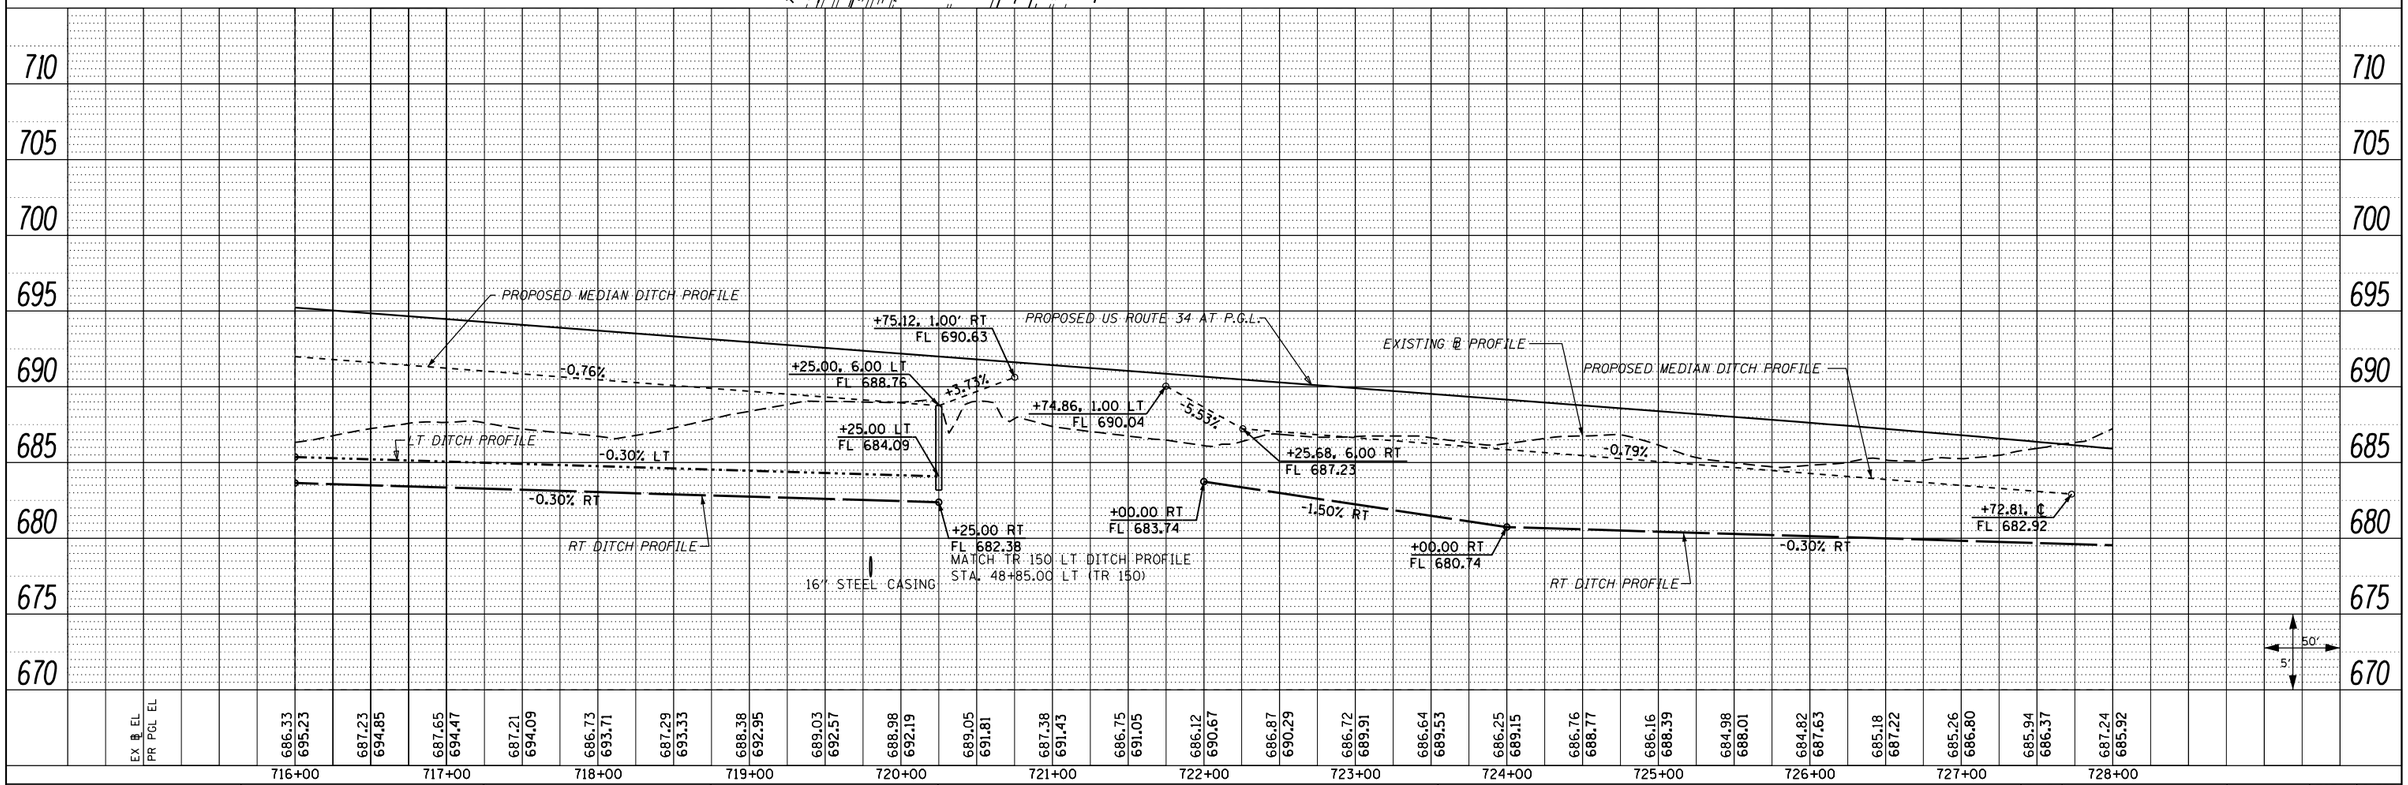

FILE NAME = D468409-sht-18-drain-US34-18.dgn	USER NAME = zachl	DESIGNED - DBS	REVISED -	STATE OF ILLINOIS DEPARTMENT OF TRANSPORTATION	DRAINAGE PLAN AND PROFILE US ROUTE 34
		DRAWN - PSBA	REVISED -		
	PLOT SCALE = 100.0000 ′ / in.	CHECKED - CSB	REVISED -		
	PLOT DATE = 10/16/2012	DATE - 10/2012	REVISED -		SCALE: 1″=50′ · SHEET NO. 18 OF 61 SHEETS · STA. 716+00 TO STA. 728+00

F.A.P. RTE.	SECTION	COUNTY	TOTAL SHEETS	SHEET NO.
313	7-2 ; 6-1	HENDERSON	976	292
		CONTRACT NO. 68409		
		ILLINOIS FED. AID PROJECT		

PLAN: SURVEYED · PLOTTED · ALIGNMENT CHECKED · RT. OF WAY CHECKED · CADD FILE NAME · NOTE BOOK NO. · BY · DATE

PROFILE: SURVEYED · PLOTTED · GRADES CHECKED · BM. NOTED · STRUCTURE NOTATNS CHKD · NOTE BOOK NO. · BY · DATE