FINAL SURVEY		BY	DATE
NOTE BOOK	SURVEYED		
	PLOTED		
	TEMPLATE		
	AREAS		
NO.	AREAS CHECKED		

ORIGINAL SURVEY		BY	DATE
NOTE BOOK	SURVEYED		
	PLOTED		
	TEMPLATE		
	AREAS		
NO.	AREAS CHECKED		

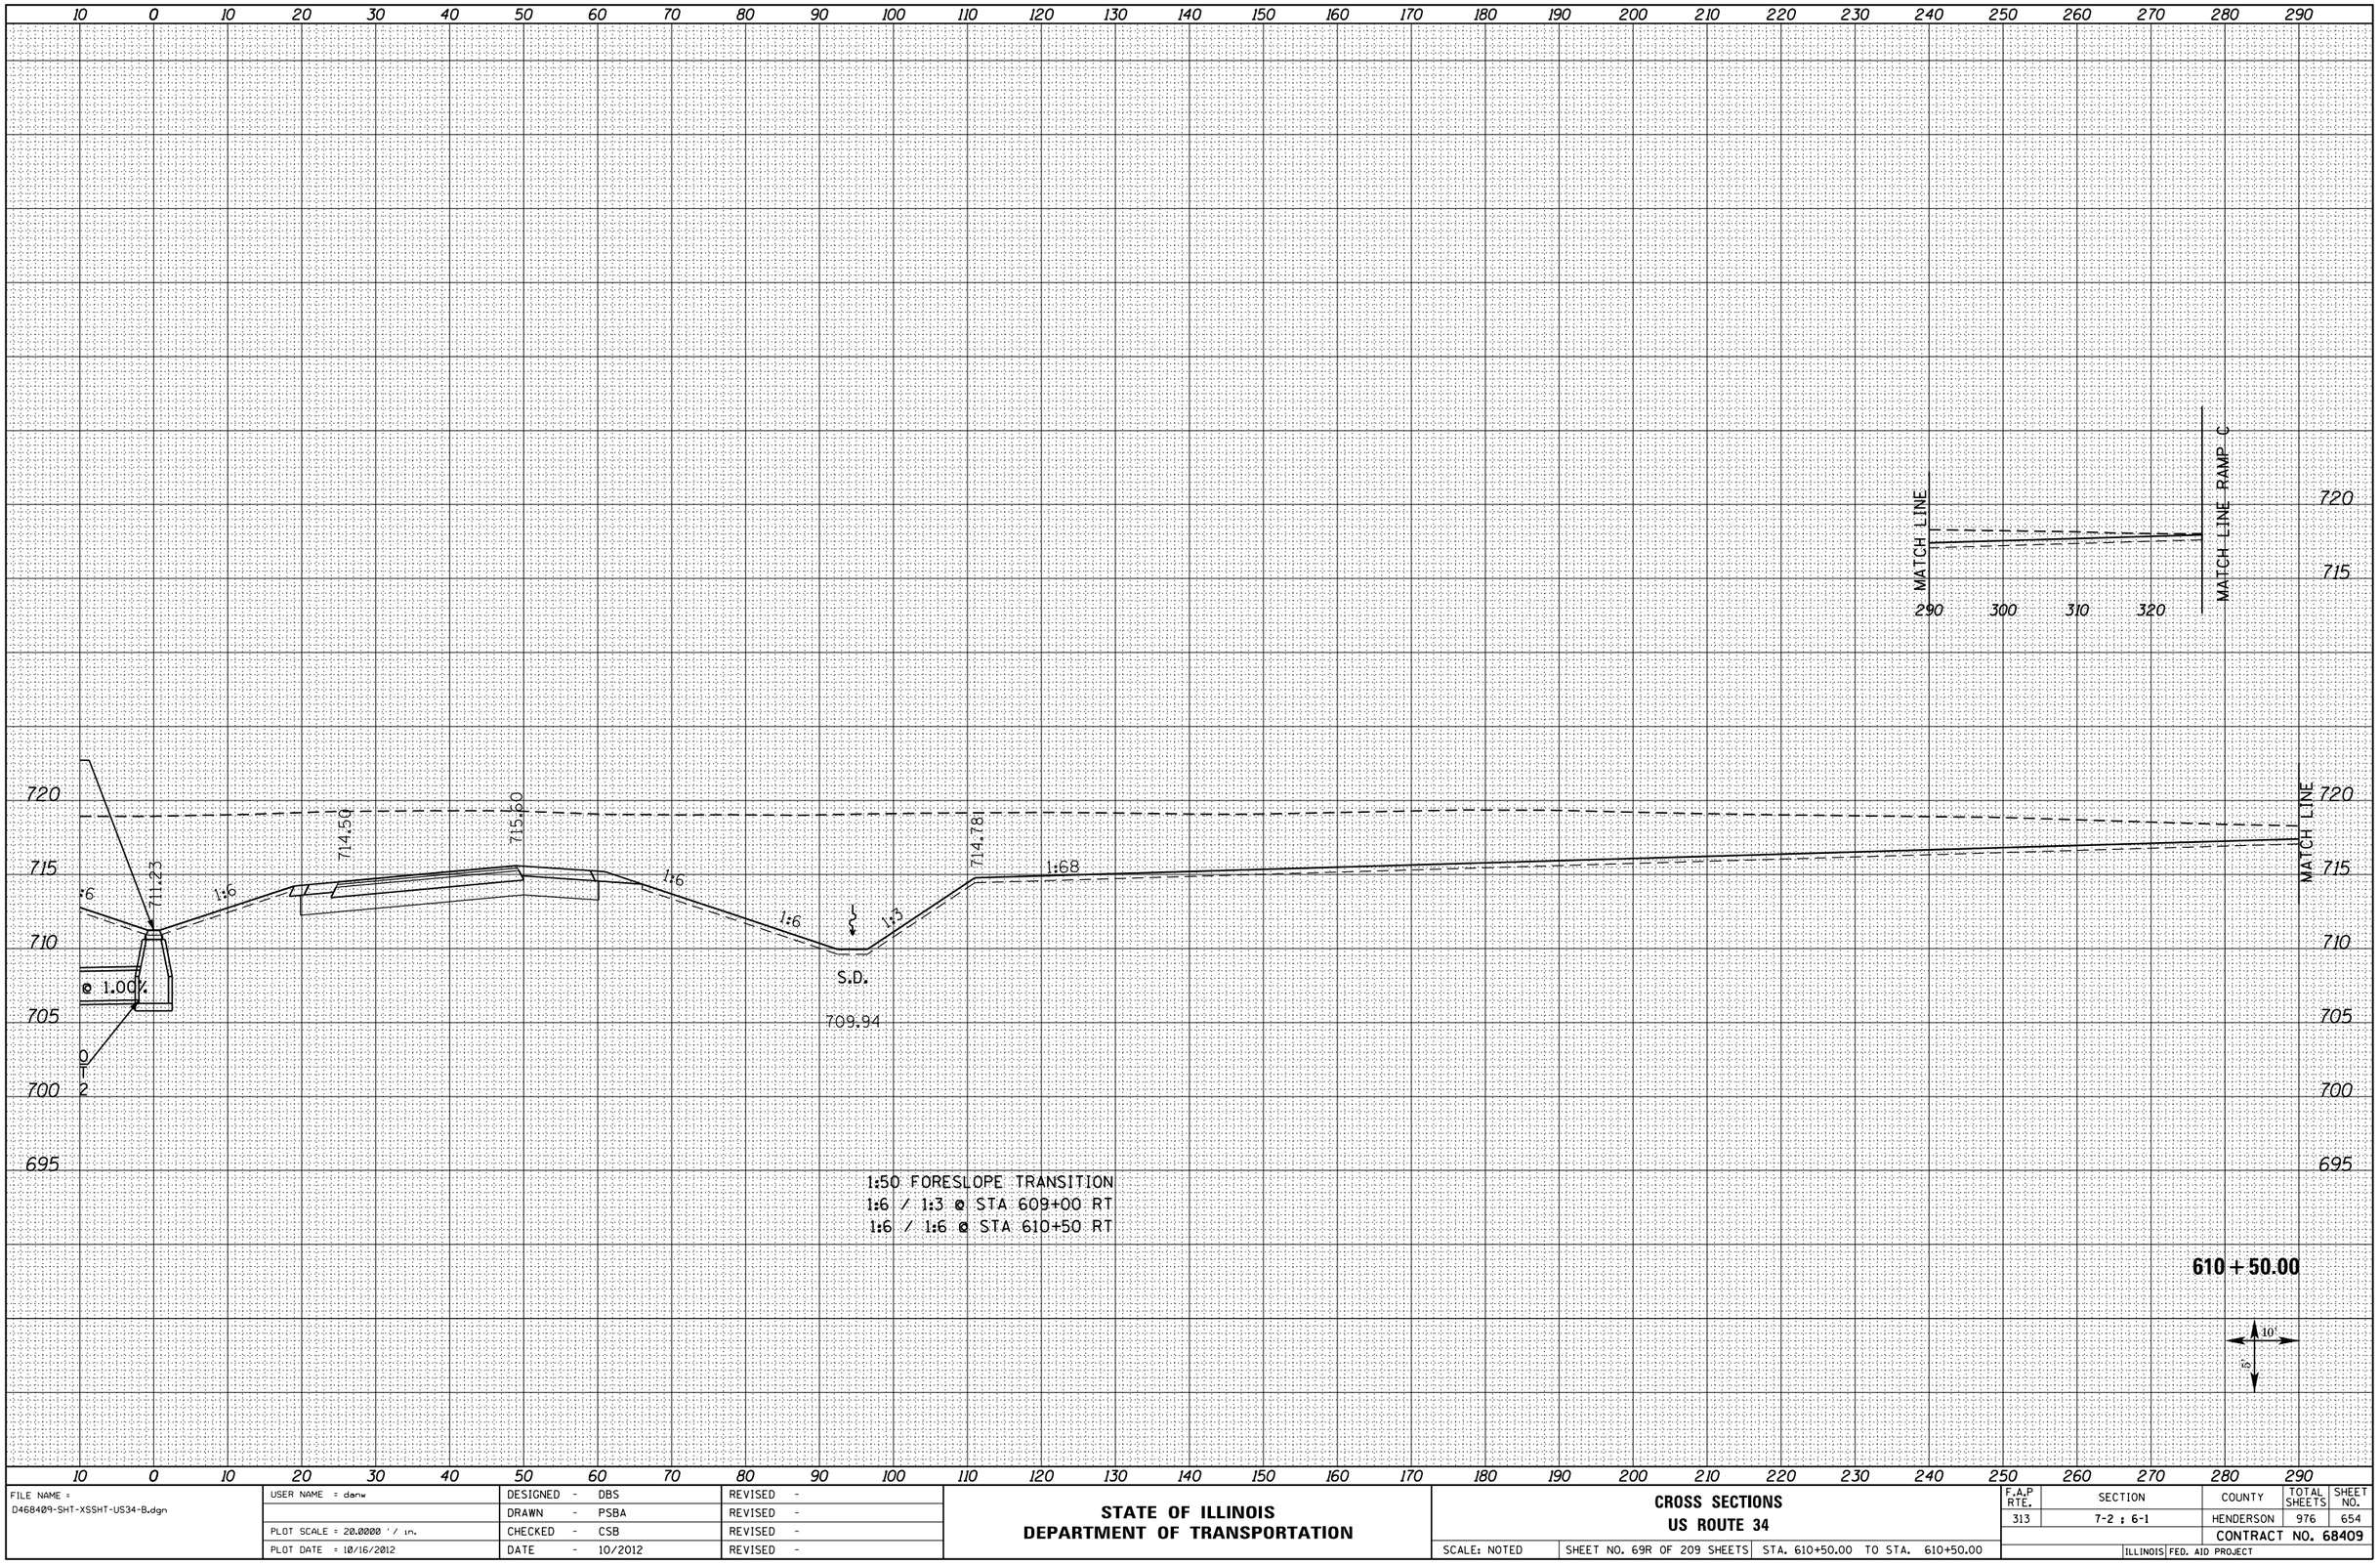

FILE NAME = D468409-SHT-XSSHT-US34-B.dgn	USER NAME = danw	DESIGNED - DBS	REVISED -
		DRAWN - PSBA	REVISED -
	PLOT SCALE = 20.0000 ' / in.	CHECKED - CSB	REVISED -
	PLOT DATE = 10/16/2012	DATE - 10/2012	REVISED -

STATE OF ILLINOIS
DEPARTMENT OF TRANSPORTATION

CROSS SECTIONS
US ROUTE 34

SCALE: NOTED | SHEET NO. 69R OF 209 SHEETS | STA. 610+50.00 TO STA. 610+50.00

F.A.P RTE.	SECTION	COUNTY	TOTAL SHEETS	SHEET NO.
313	7-2 ; 6-1	HENDERSON	976	654
		CONTRACT NO. 68409		
	ILLINOIS FED. AID PROJECT			