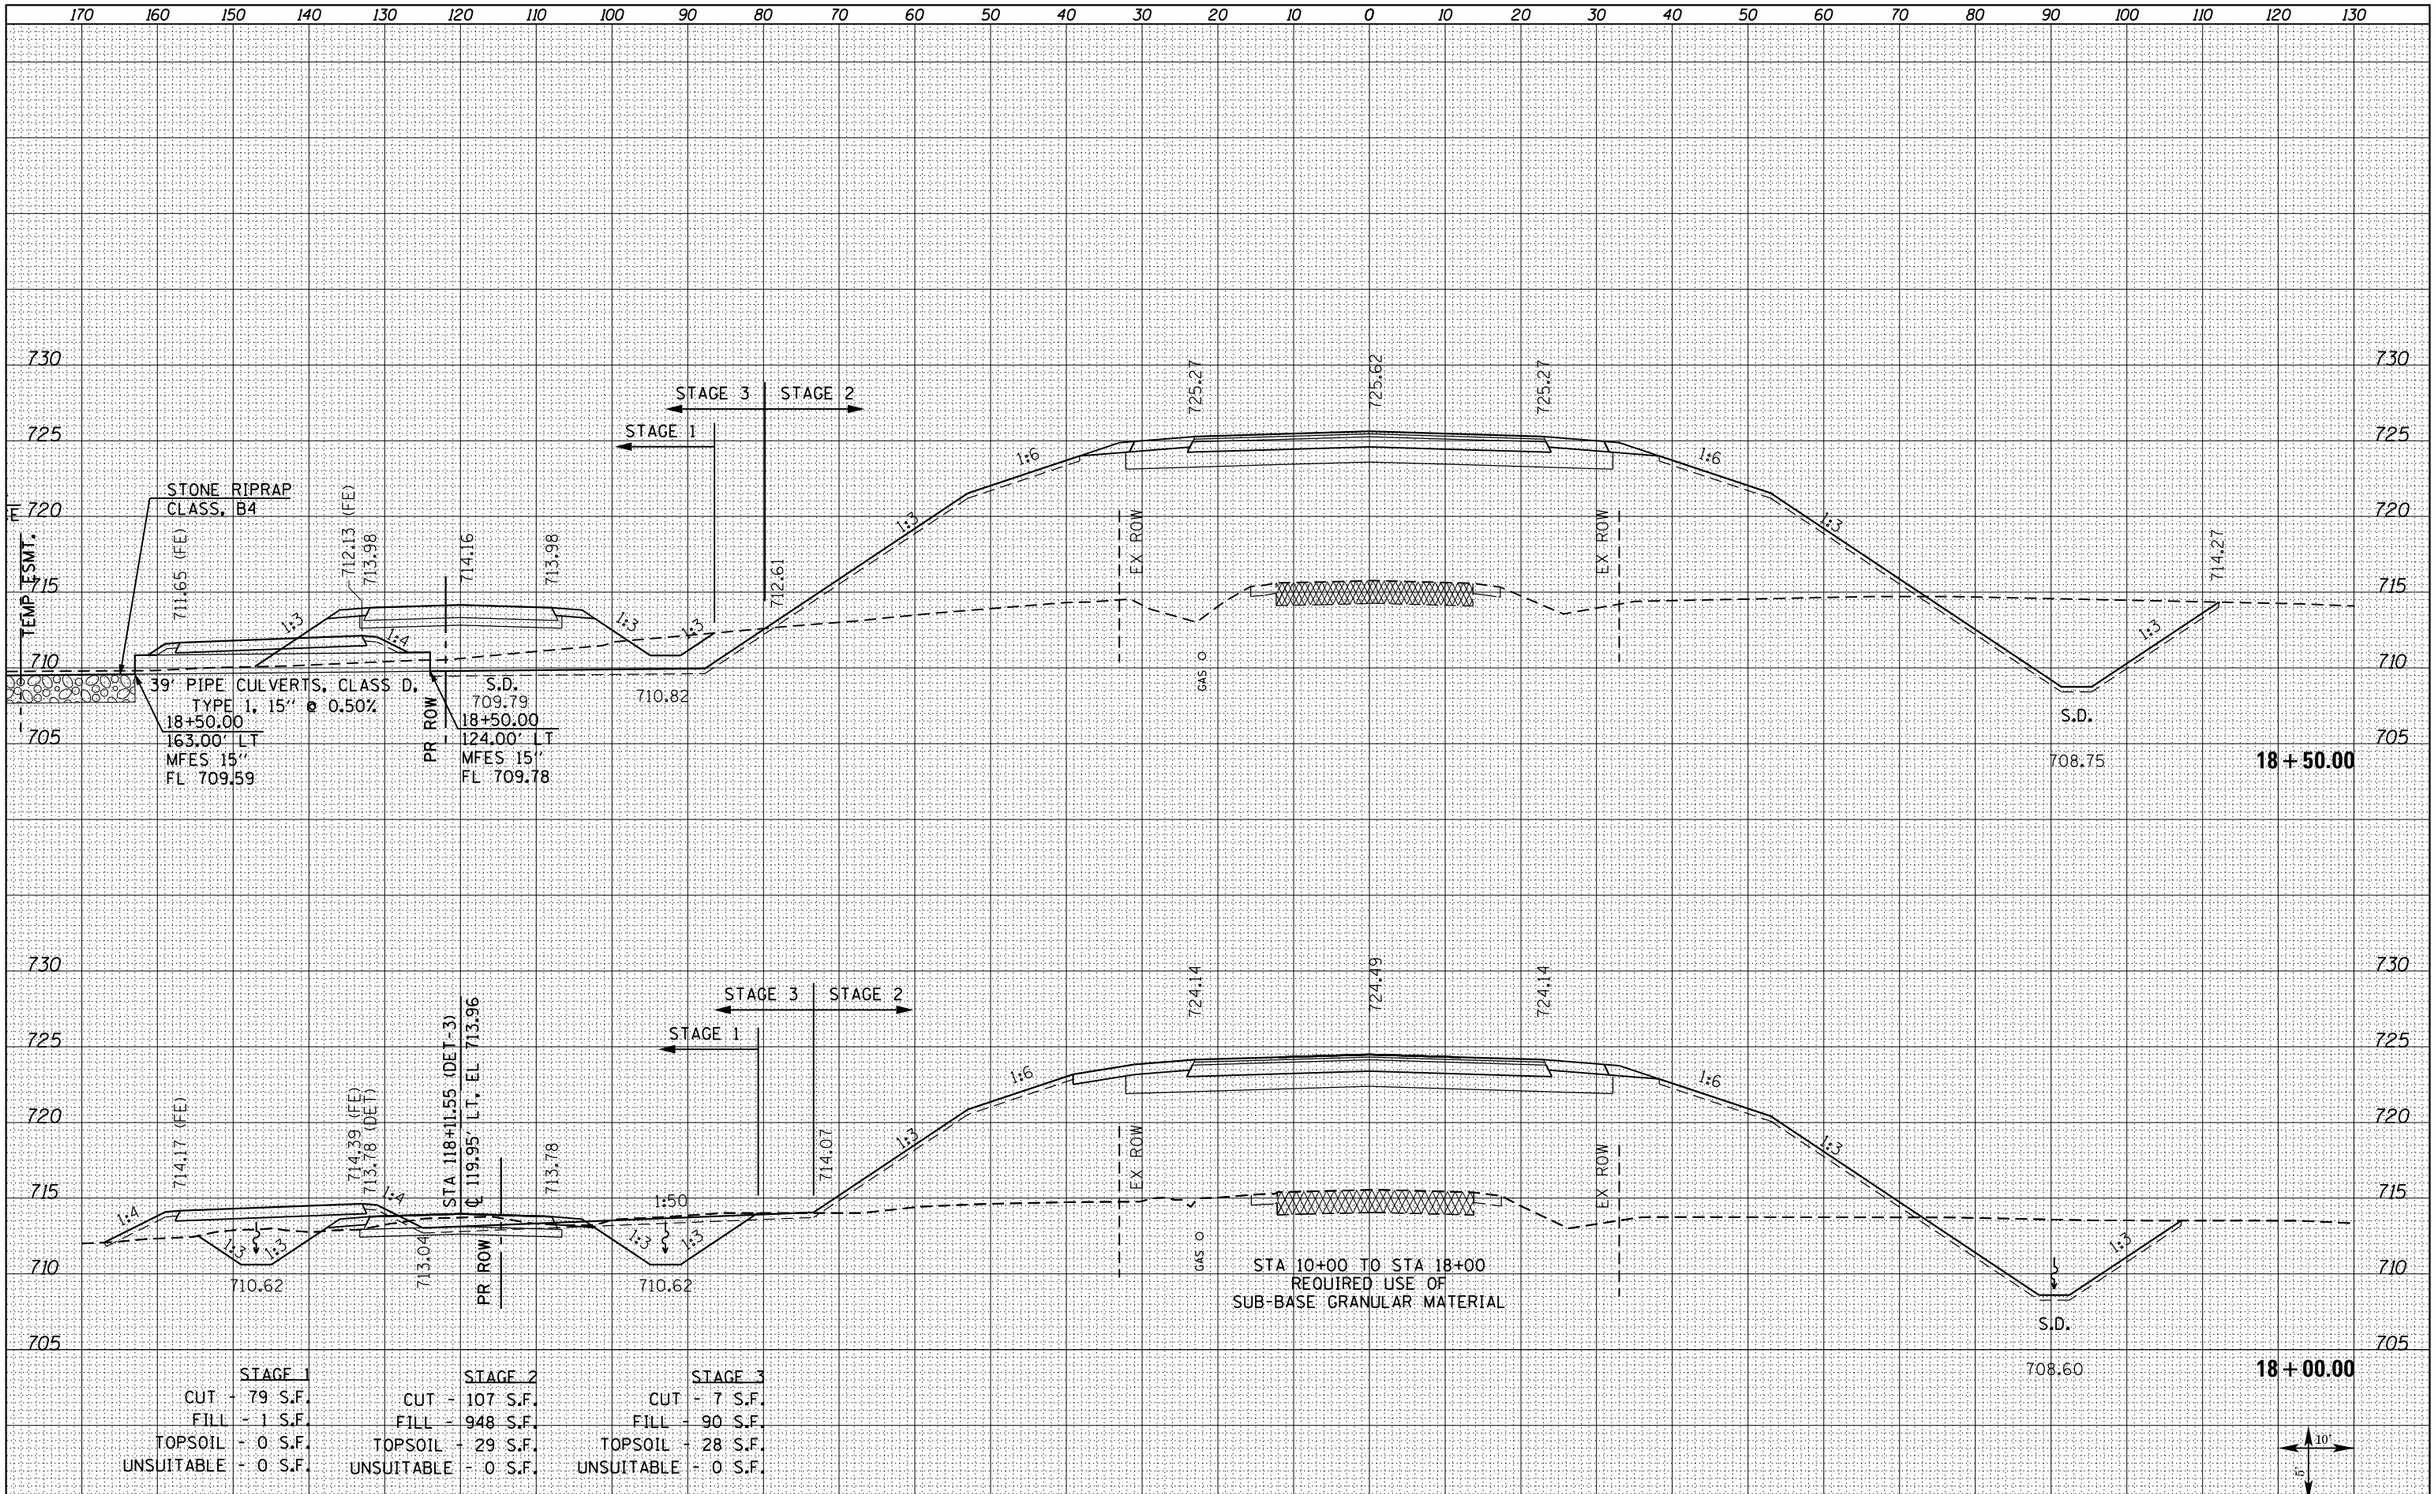

	STAGE 1	STAGE 2	STAGE 3
CUT	79 S.F.	107 S.F.	7 S.F.
FILL	1 S.F.	948 S.F.	90 S.F.
TOPSOIL	0 S.F.	29 S.F.	28 S.F.
UNSUITABLE	0 S.F.	0 S.F.	0 S.F.

FINAL SURVEY	BY	DATE
NOTE BOOK	SURVEYED	
NO.	PLOTTED	
	TEMPLATE	
	AREAS	
	AREAS CHECKED	

ORIGINAL SURVEY	BY	DATE
NOTE BOOK	SURVEYED	
NO.	PLOTTED	
	TEMPLATE	
	AREAS	
	AREAS CHECKED	

FILE NAME = D468409-SHT-XSSHT-IL94-1500E.dgn	USER NAME = zach1	DESIGNED - DBS	REVISED -
		DRAWN - PSBA	REVISED -
	PLOT SCALE = 20.0000 ' / in.	CHECKED - CSB	REVISED -
	PLOT DATE = 10/16/2012	DATE - 10/2012	REVISED -

STATE OF ILLINOIS
DEPARTMENT OF TRANSPORTATION

CROSS SECTIONS
IL ROUTE 94 /116

SCALE: NOTED | SHEET NO. 12 OF 33 SHEETS | STA. 18+00.00 TO STA. 18+50.00

F.A.P RTE.	SECTION	COUNTY	TOTAL SHEETS	SHEET NO.
313	7-2 ; 6-1	HENDERSON	976	840

CONTRACT NO. 68409

ILLINOIS FED. AID PROJECT