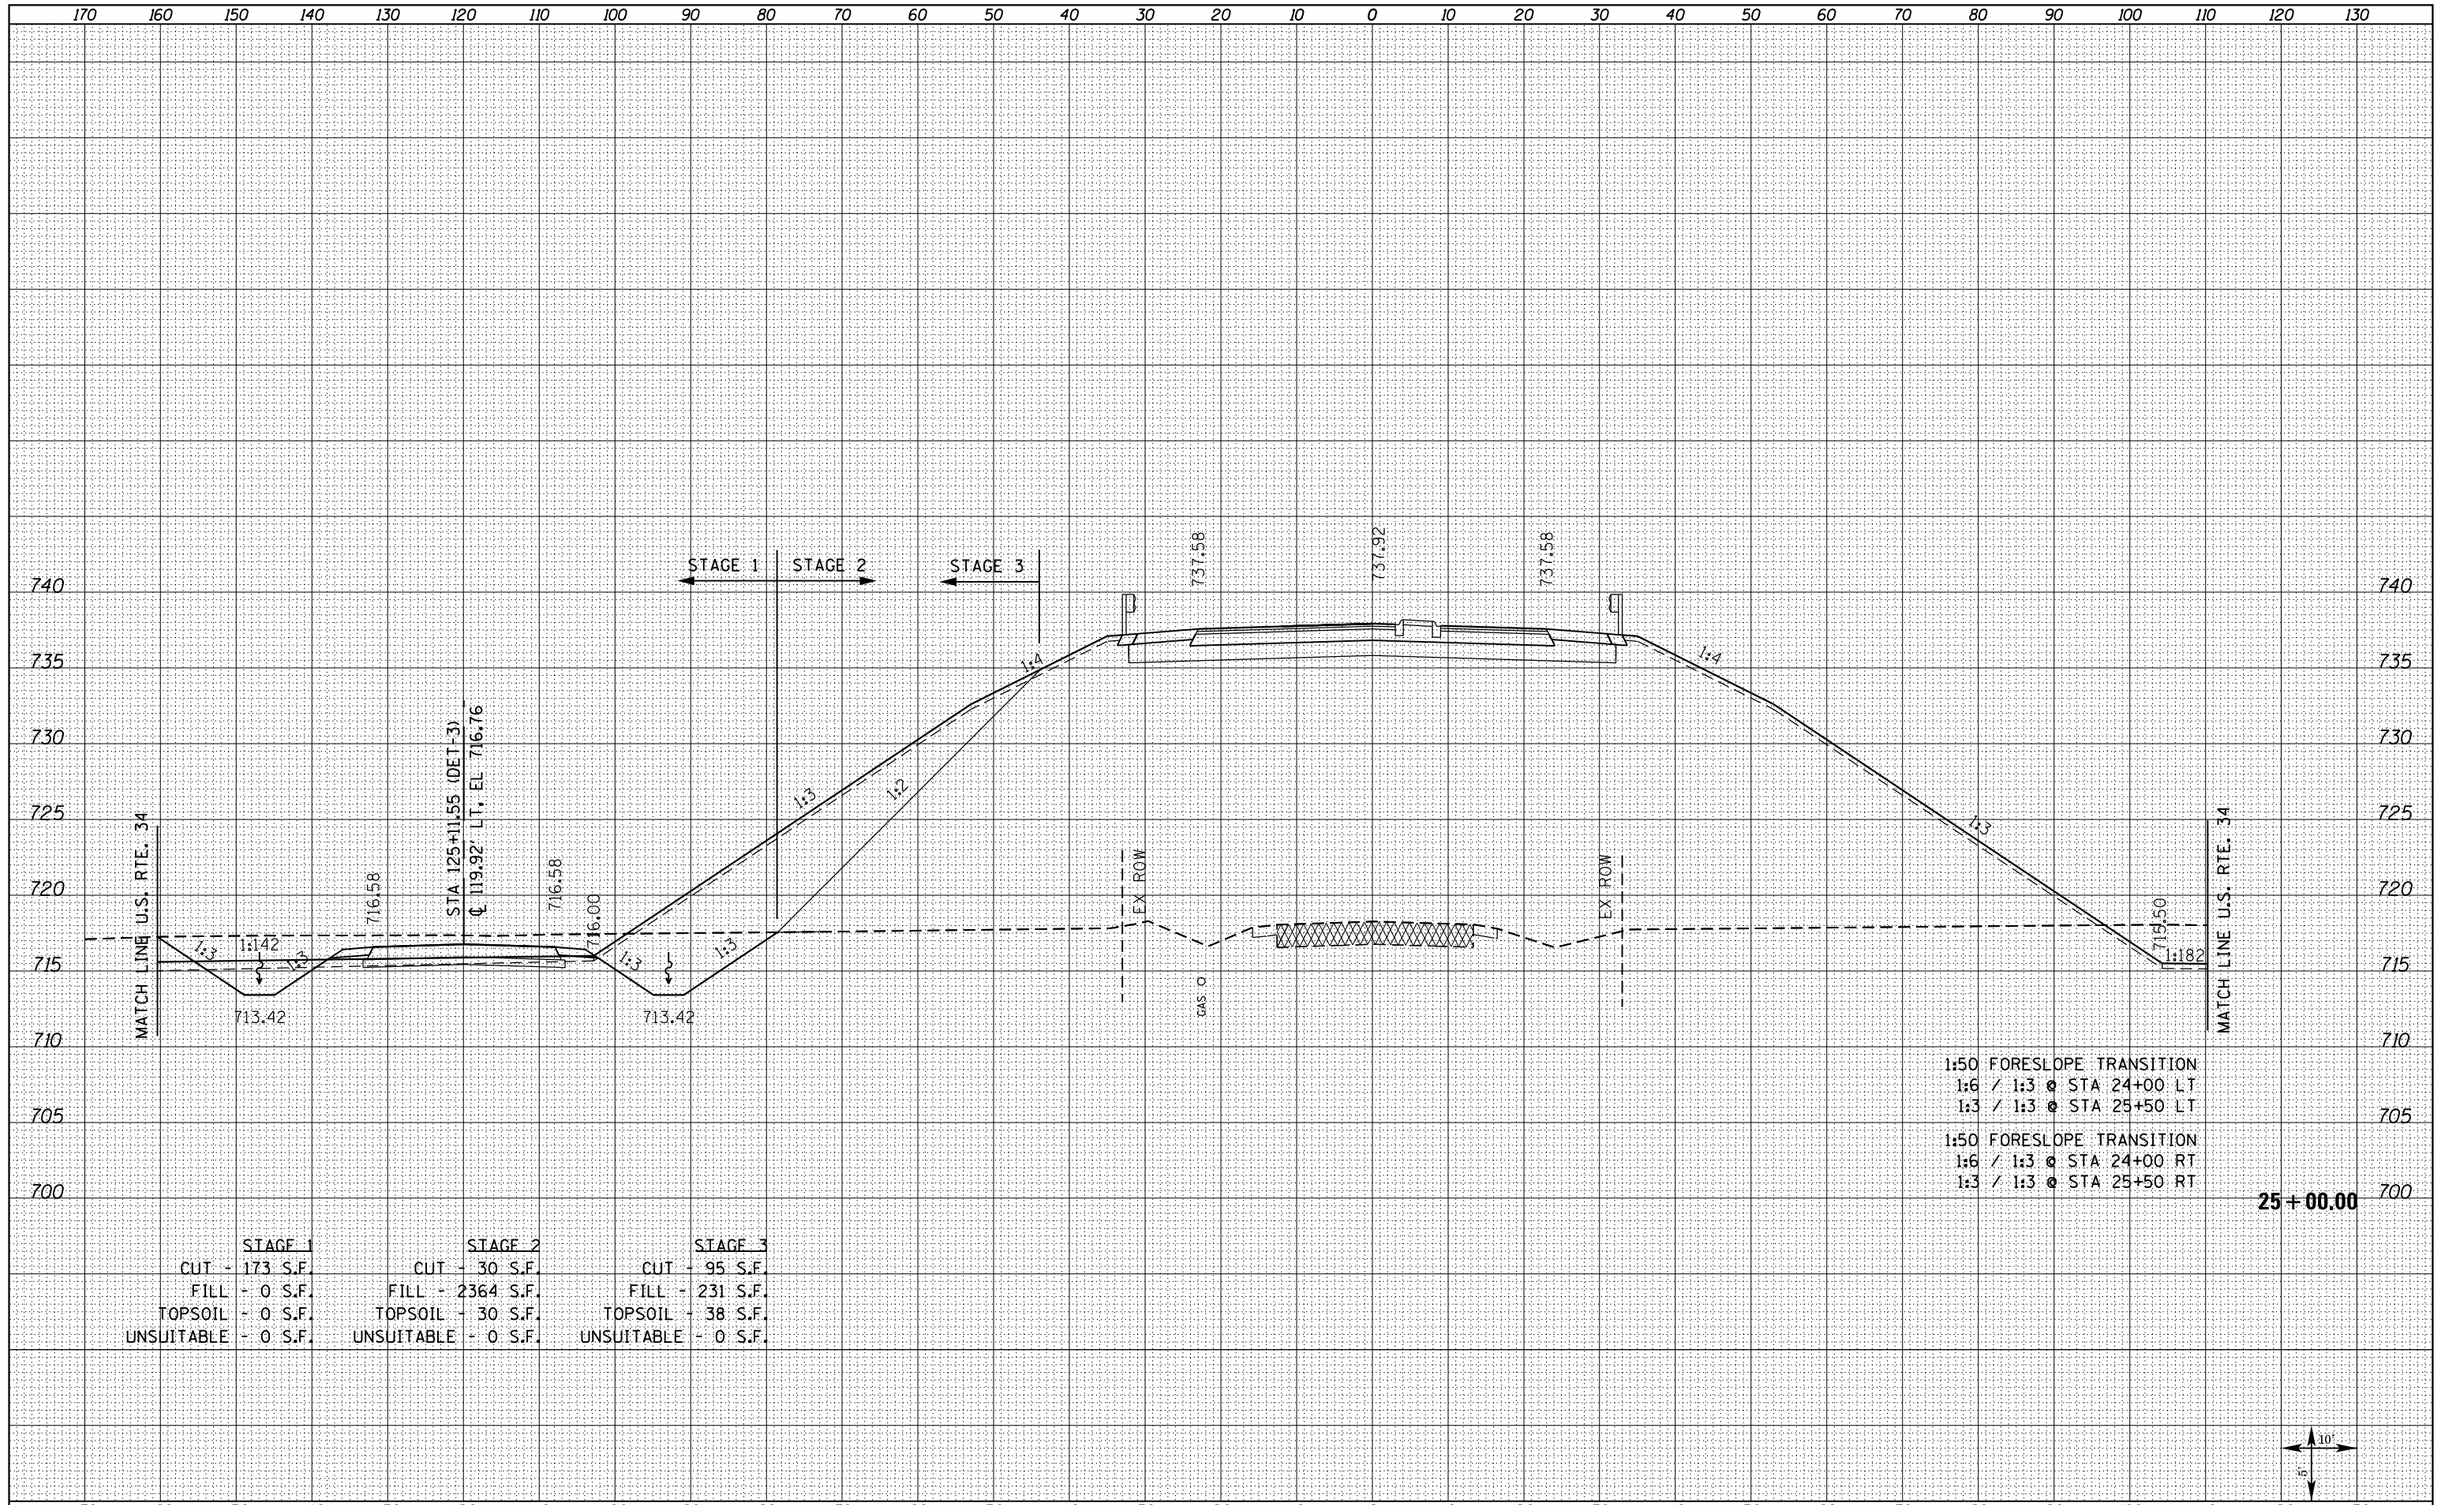

STAGE 1	STAGE 2	STAGE 3
CUT - 173 S.F.	CUT - 30 S.F.	CUT - 95 S.F.
FILL - 0 S.F.	FILL - 2364 S.F.	FILL - 231 S.F.
TOPSOIL - 0 S.F.	TOPSOIL - 30 S.F.	TOPSOIL - 38 S.F.
UNSUITABLE - 0 S.F.	UNSUITABLE - 0 S.F.	UNSUITABLE - 0 S.F.

FINAL SURVEY	BY	DATE
NOTE BOOK	SURVEYED	
PAGE NOS.	PLOTTED	
NO.	TEMPLATE	
	AREAS	
	AREAS CHECKED	

ORIGINAL SURVEY	BY	DATE
NOTE BOOK	SURVEYED	
PAGE NOS.	PLOTTED	
NO.	TEMPLATE	
	AREAS	
	AREAS CHECKED	

FILE NAME = D468409-SHT-XSSHT-IL94-1500E.dgn	USER NAME = zach1	DESIGNED - DBS	REVISED -
		DRAWN - PSBA	REVISED -
	PLOT SCALE = 20.0000 ' / in.	CHECKED - CSB	REVISED -
	PLOT DATE = 10/16/2012	DATE - 10/2012	REVISED -

STATE OF ILLINOIS
DEPARTMENT OF TRANSPORTATION

CROSS SECTIONS
IL ROUTE 94 /116

SCALE: NOTED | SHEET NO. 17 OF 33 SHEETS | STA. 25+00.00 TO STA. 25+00.00

F.A.P RTE.	SECTION	COUNTY	TOTAL SHEETS	SHEET NO.
313	7-2 ; 6-1	HENDERSON	976	845
		CONTRACT NO. 68409		
	ILLINOIS	FED. AID PROJECT		