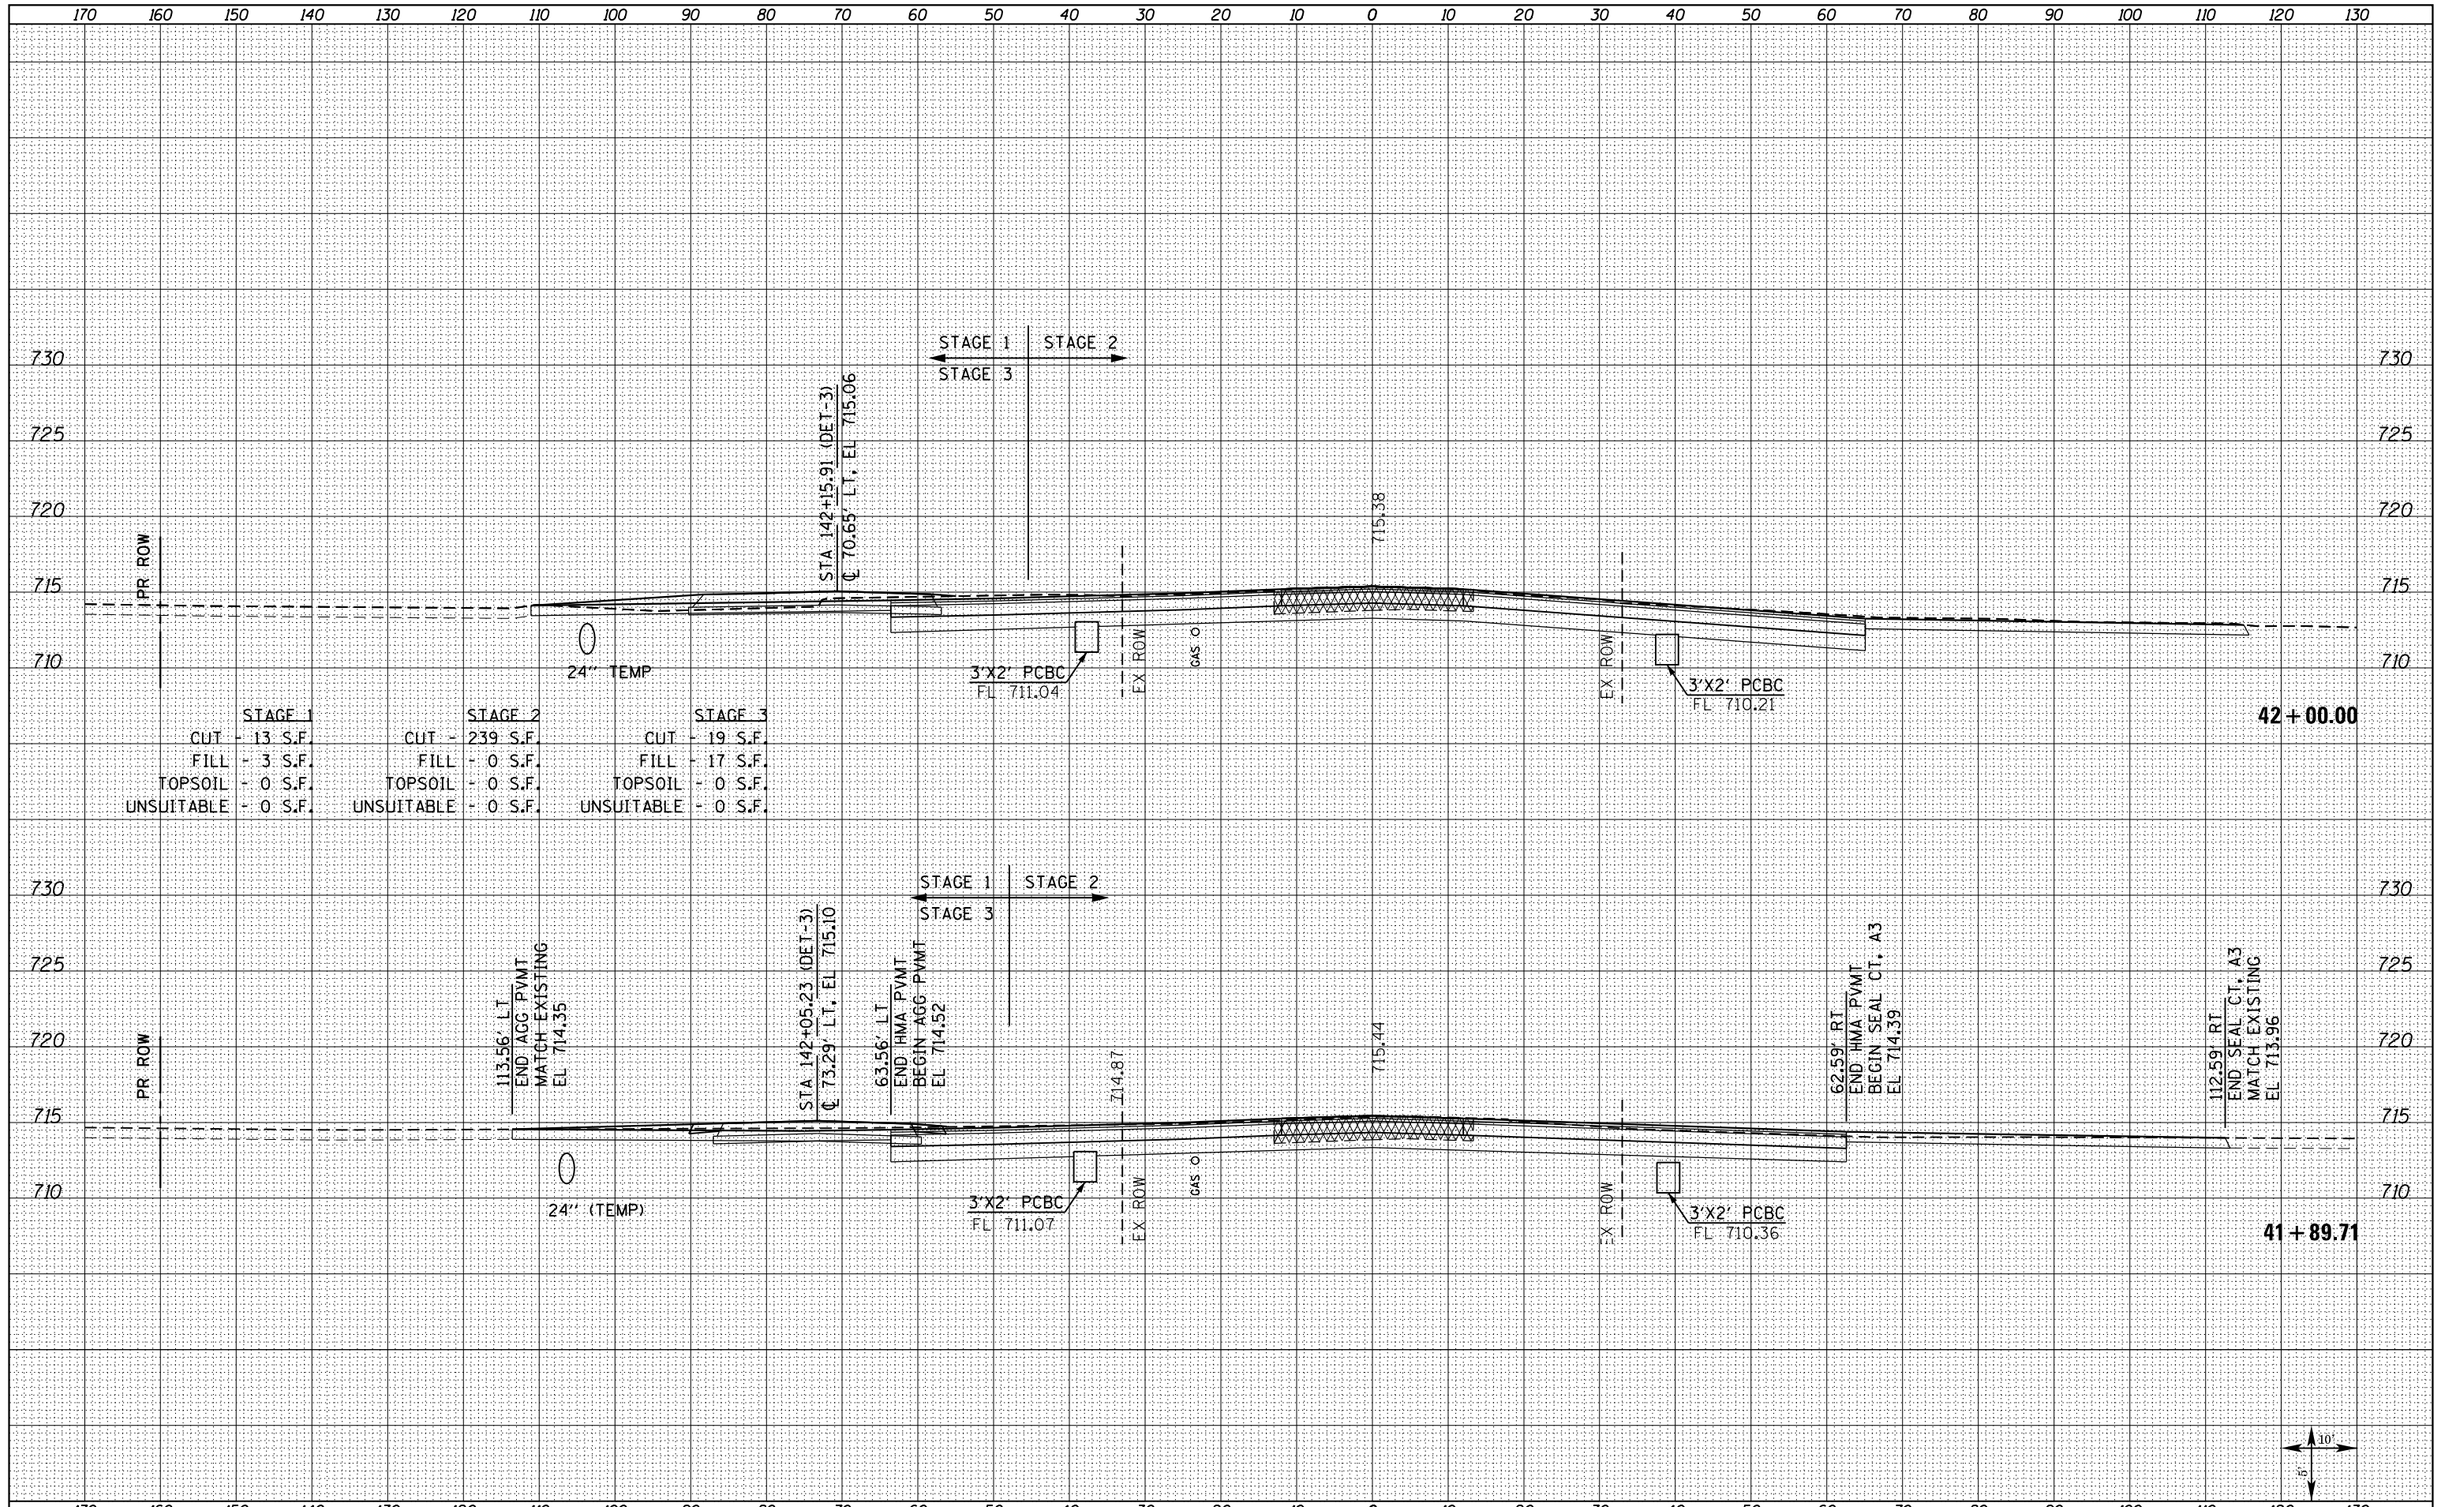

STAGE 1
CUT - 13 S.F.
FILL - 3 S.F.
TOPSOIL - 0 S.F.
UNSUITABLE - 0 S.F.

STAGE 2
CUT - 239 S.F.
FILL - 0 S.F.
TOPSOIL - 0 S.F.
UNSUITABLE - 0 S.F.

STAGE 3
CUT - 19 S.F.
FILL - 17 S.F.
TOPSOIL - 0 S.F.
UNSUITABLE - 0 S.F.

FINAL SURVEY
NOTE BOOK
NO.
SURVEYED
PLOTTED
TEMPLATE
AREAS
AREAS CHECKED
BY
DATE

ORIGINAL SURVEY
NOTE BOOK
NO.
SURVEYED
PLOTTED
TEMPLATE
AREAS
AREAS CHECKED
BY
DATE

FILE NAME = D468409-SHT-XSSHT-IL94-1500E.dgn	USER NAME = zach1	DESIGNED - DBS	REVISED -
		DRAWN - PSBA	REVISED -
	PLOT SCALE = 20.0000 ' / in.	CHECKED - CSB	REVISED -
	PLOT DATE = 10/16/2012	DATE - 10/2012	REVISED -

STATE OF ILLINOIS
DEPARTMENT OF TRANSPORTATION

CROSS SECTIONS
IL ROUTE 94 /116

SCALE: NOTED | SHEET NO. 30 OF 33 SHEETS | STA. 41+89.71 TO STA. 42+00.00

F.A.P RTE.	SECTION	COUNTY	TOTAL SHEETS	SHEET NO.
313	7-2 ; 6-1	HENDERSON	976	858
		CONTRACT NO. 68409		
		ILLINOIS FED. AID PROJECT		