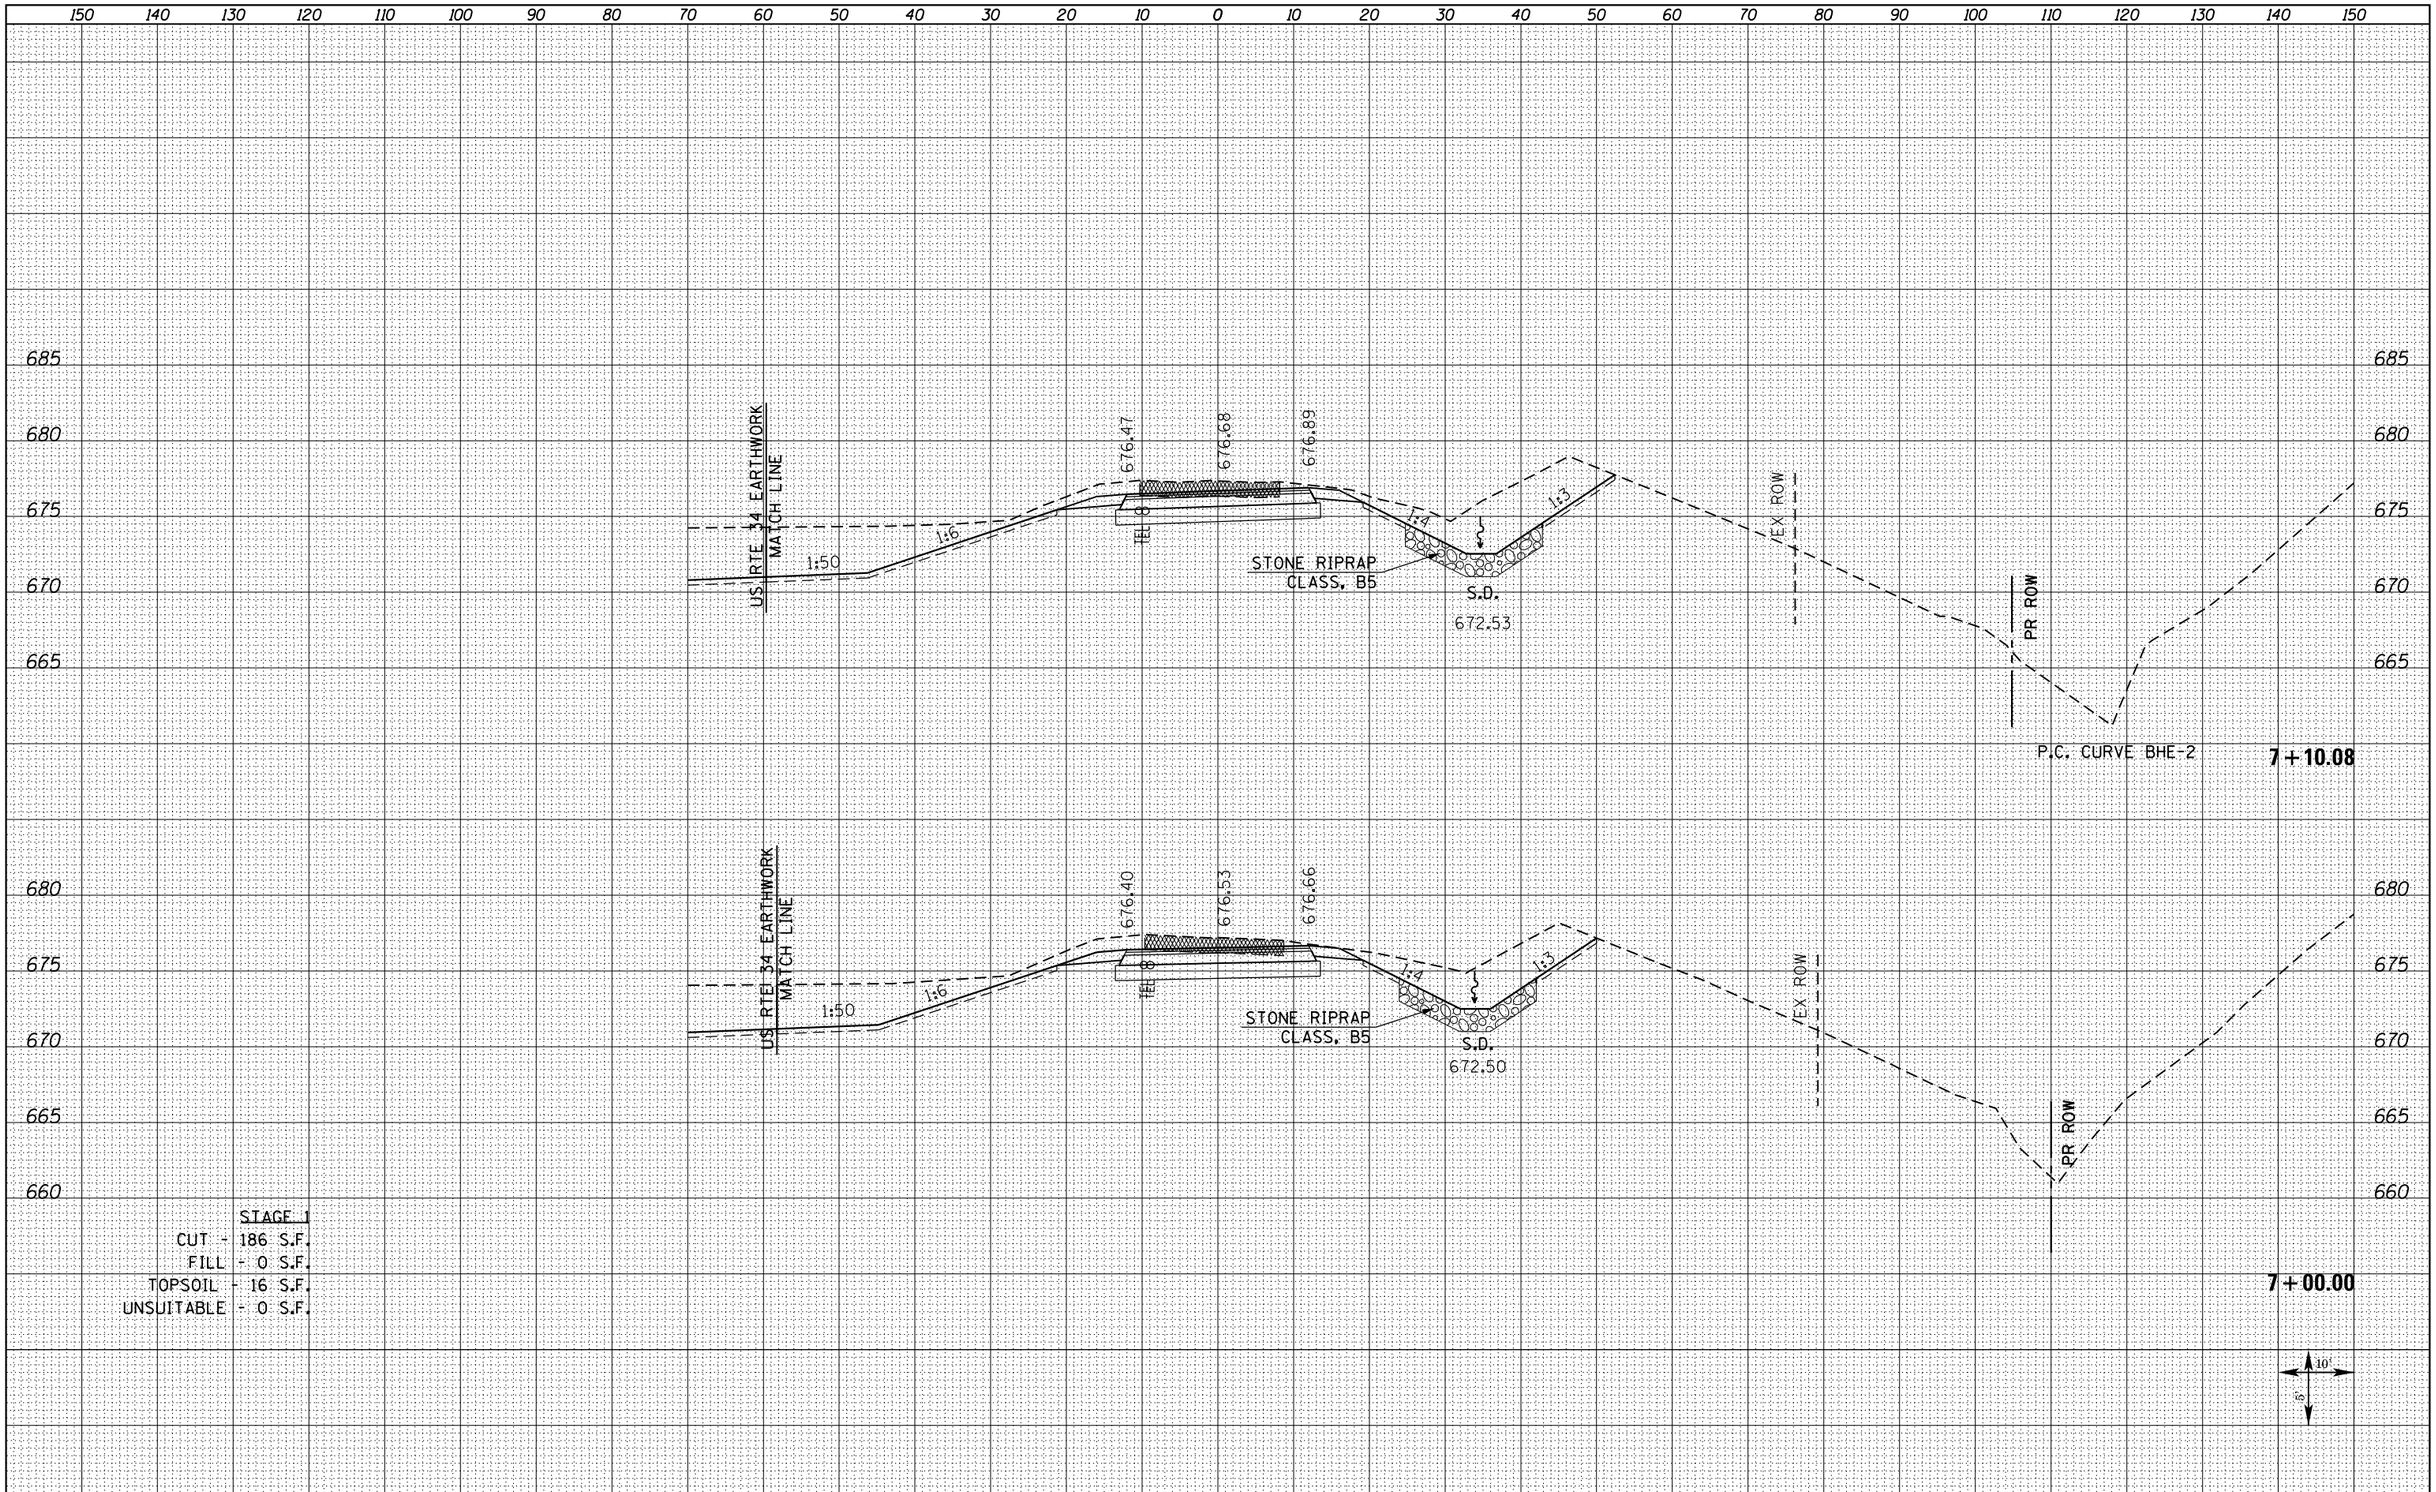

STAGE 1
CUT - 186 S.F.
FILL - 0 S.F.
TOPSOIL - 16 S.F.
UNSUITABLE - 0 S.F.

FINAL SURVEY	BY	DATE
SURVEYED		
PLOTTED		
TEMPLATE		
AREAS		
AREAS CHECKED		
NOTE BOOK NO.		

ORIGINAL SURVEY	BY	DATE
SURVEYED		
PLOTTED		
TEMPLATE		
AREAS		
AREAS CHECKED		
NOTE BOOK NO.		

FILE NAME = D468409-SHT-XSSHT-BHR-1350E-S.dgn	USER NAME = zach1	DESIGNED - DBS	REVISED -
		DRAWN - PSBA	REVISED -
	PLOT SCALE = 20.0000 ' / in.	CHECKED - CSB	REVISED -
	PLOT DATE = 10/16/2012	DATE - 10/2012	REVISED -

STATE OF ILLINOIS
DEPARTMENT OF TRANSPORTATION

CROSS SECTIONS
BOGUS HOLLOW ROAD SOUTH

SCALE: NOTED | SHEET NO. 4 OF 6 SHEETS | STA. 7+00.00 TO STA. 7+10.08

F.A.P. RTE.	SECTION	COUNTY	TOTAL SHEETS	SHEET NO.
313	7-2 ; 6-1	HENDERSON	976	917

CONTRACT NO. 68409

ILLINOIS FED. AID PROJECT