FINAL SURVEY	NOTE BOOK	NO.
	SURVEYED	BY
	PLOTTED	
	TEMPLATE	
	AREAS	
	AREAS CHECKED	DATE

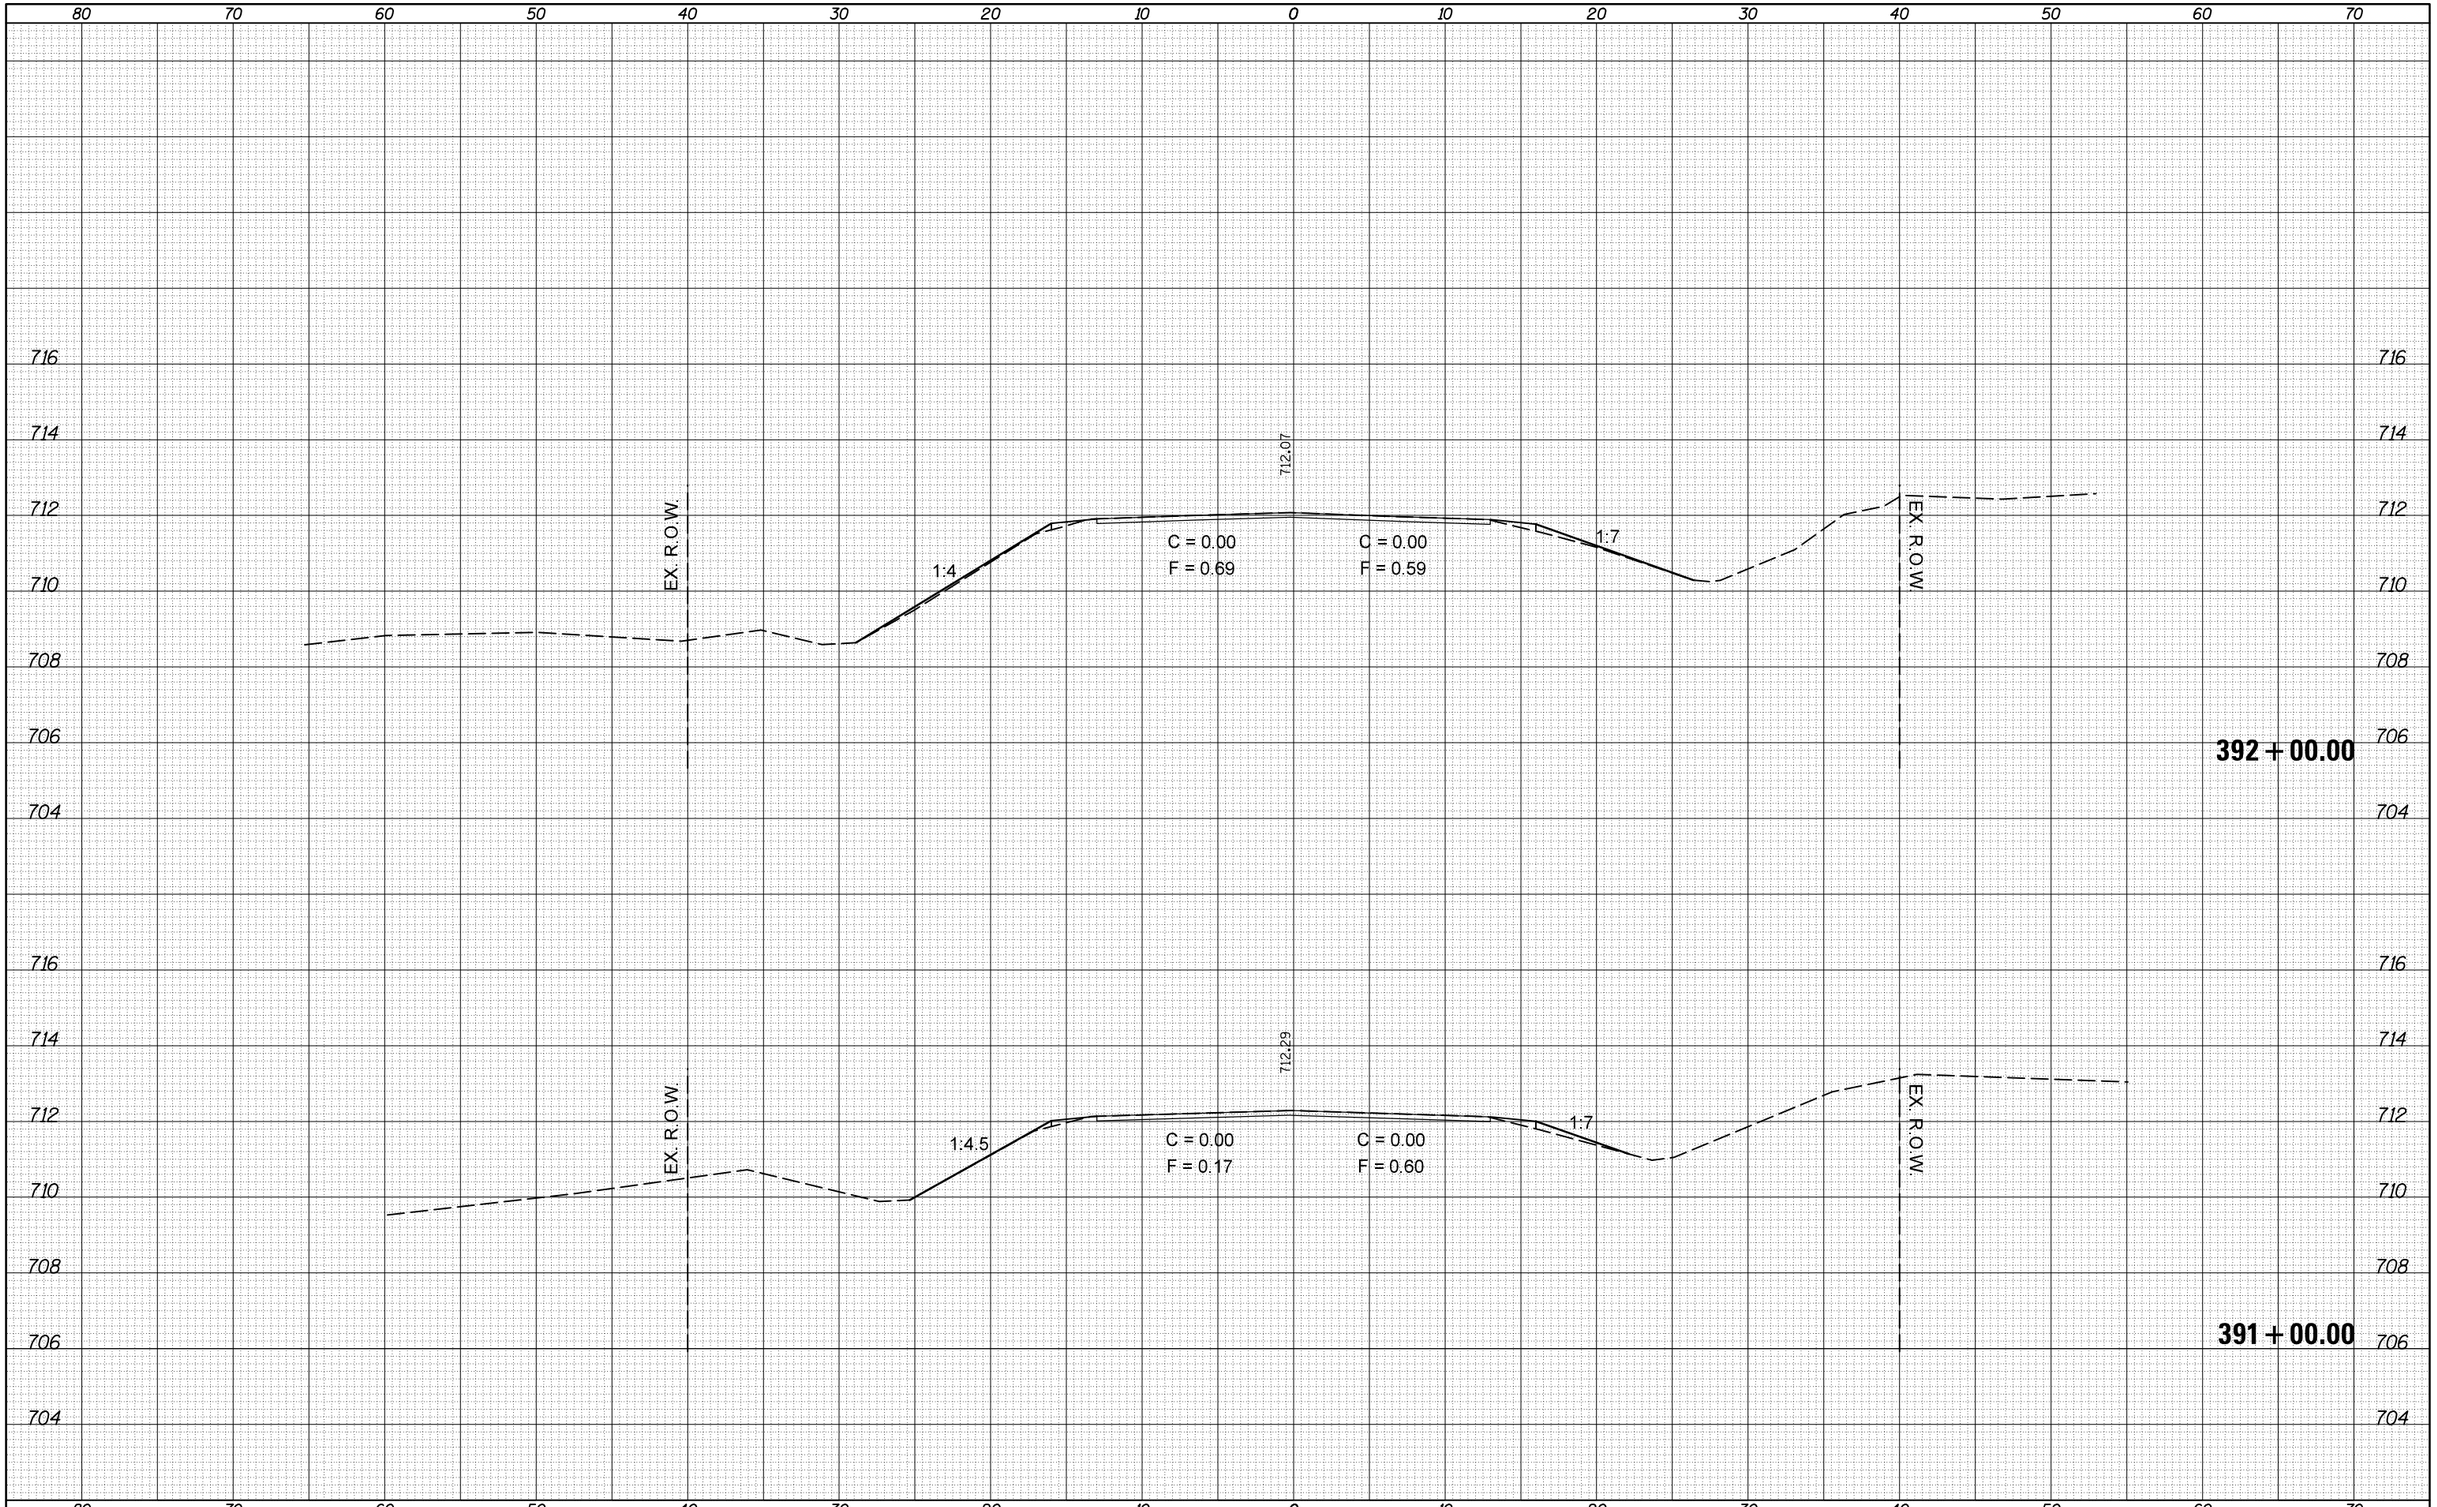

ORIGINAL SURVEY	NOTE BOOK	NO.
	SURVEYED	BY
	PLOTED	
	TEMPLATE	
	AREAS	
	AREAS CHECKED	DATE

FILE NAME = c:\pw_work\pwidot\ogleb j\d0244982\D570783-sht-xs_ALL.dgn	USER NAME = ogleb j	DESIGNED -	REVISED -
		DRAWN -	REVISED -
	PLOT SCALE = 10.0000 ' / in.	CHECKED -	REVISED -
	PLOT DATE = 10/9/2012	DATE -	REVISED -

STATE OF ILLINOIS
DEPARTMENT OF TRANSPORTATION

SCALE: | SHEET OF SHEETS | STA. | TO STA.

F.A.P. RTE.	SECTION	COUNTY	TOTAL SHEETS	SHEET NO.
315	119RS-4,18RS&(57-10)RS	MCLEAN	225	186
		CONTRACT NO. 70783		
		ILLINOIS FED. AID PROJECT		