72961

F.A.P RTE.	SECTION	COUNTY	TOTAL SHEETS	SHEET NO.
322	11-13	CHRISTIAN	437	105
STA.		TO STA.		
FED. ROAD DIST. NO.	ILLINOIS	FED. AID PROJECT		

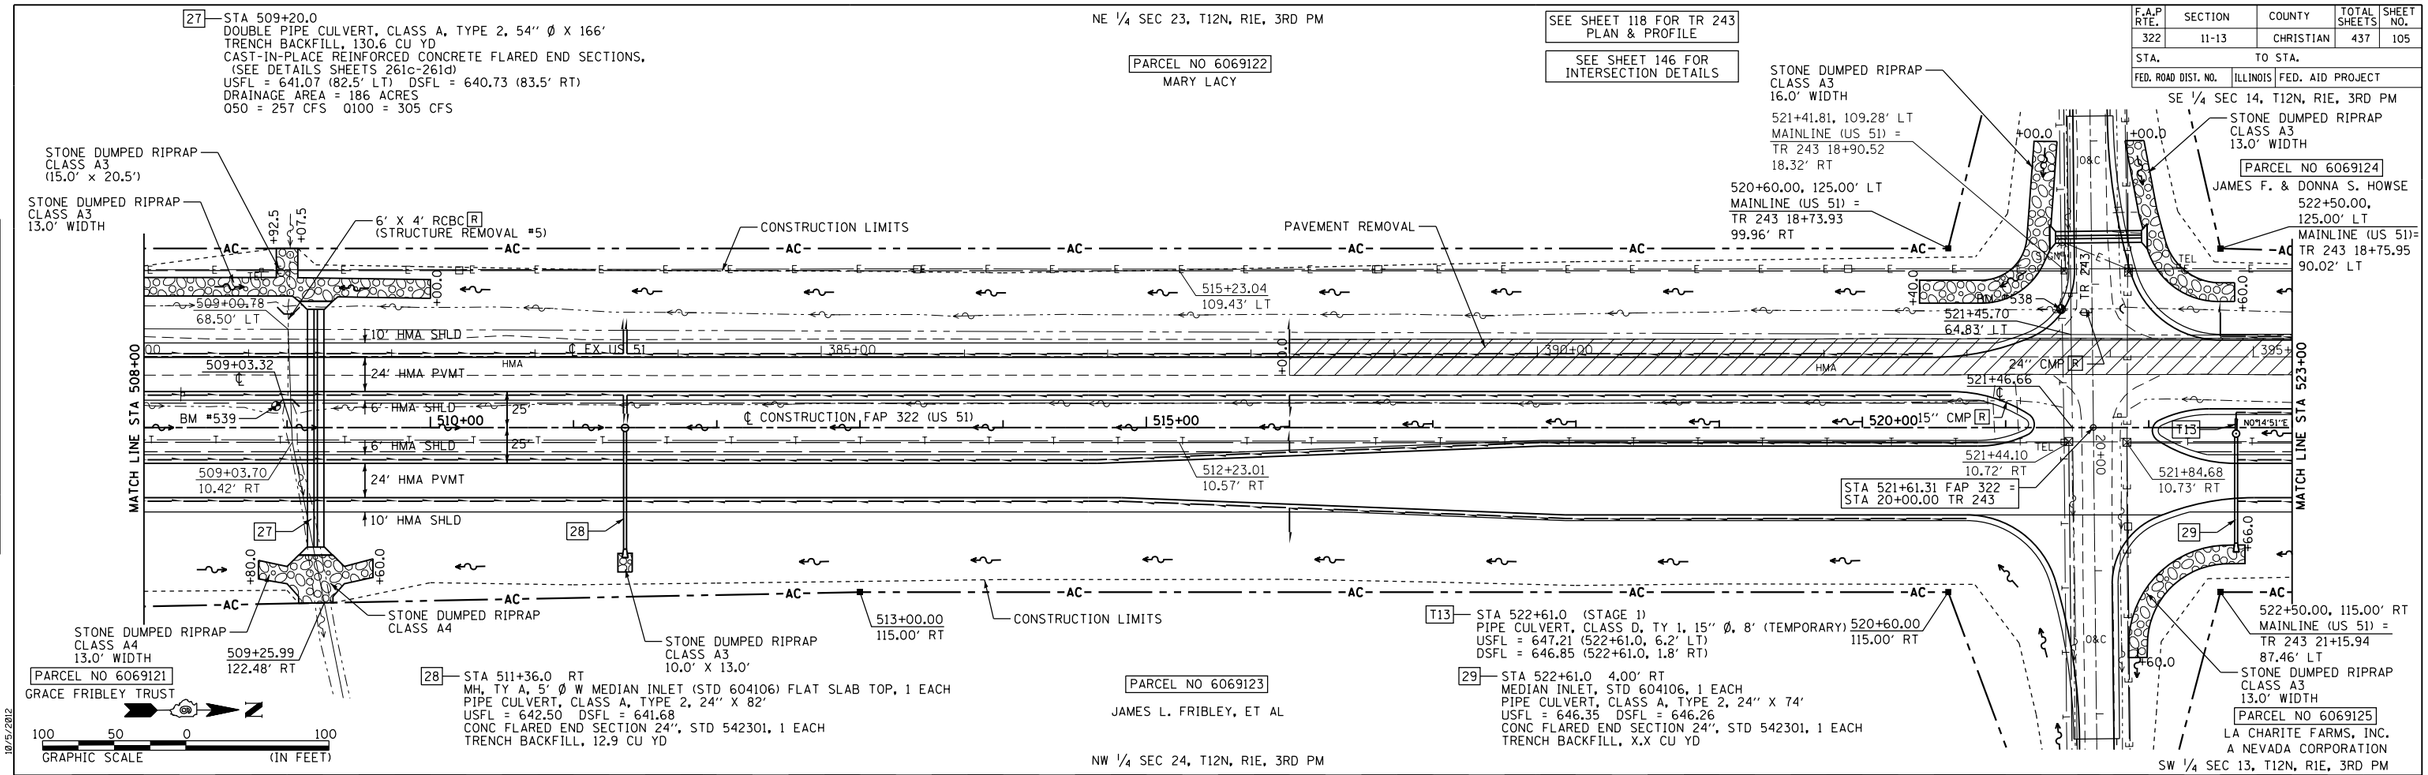

FAP 322 (US 51) STA 508+00 TO STA 523+00

PLAN — SURVEYED / PLOTTED / ALIGNMENT CHECKED / DATA VERIFIED / CADD FILE NAME / NOTE BOOK NO. / BY / DATE

PROFILE — SURVEYED / PLOTTED / GRADES CHECKED / DATA VERIFIED / STRUCTURE NOTATNS CHKD / NOTE BOOK NO. / BY / DATE

10/5/2012

Q:\Miles\010329\SOUTH PLANS NEW\CADD Sheets\D672961-sht-plan13.dgn