72961

F.A.P RTE.	SECTION	COUNTY	TOTAL SHEETS	SHEET NO.
322	11-13	CHRISTIAN	437	118
STA.		TO STA.		
FED. ROAD DIST. NO.	ILLINOIS	FED. AID PROJECT		

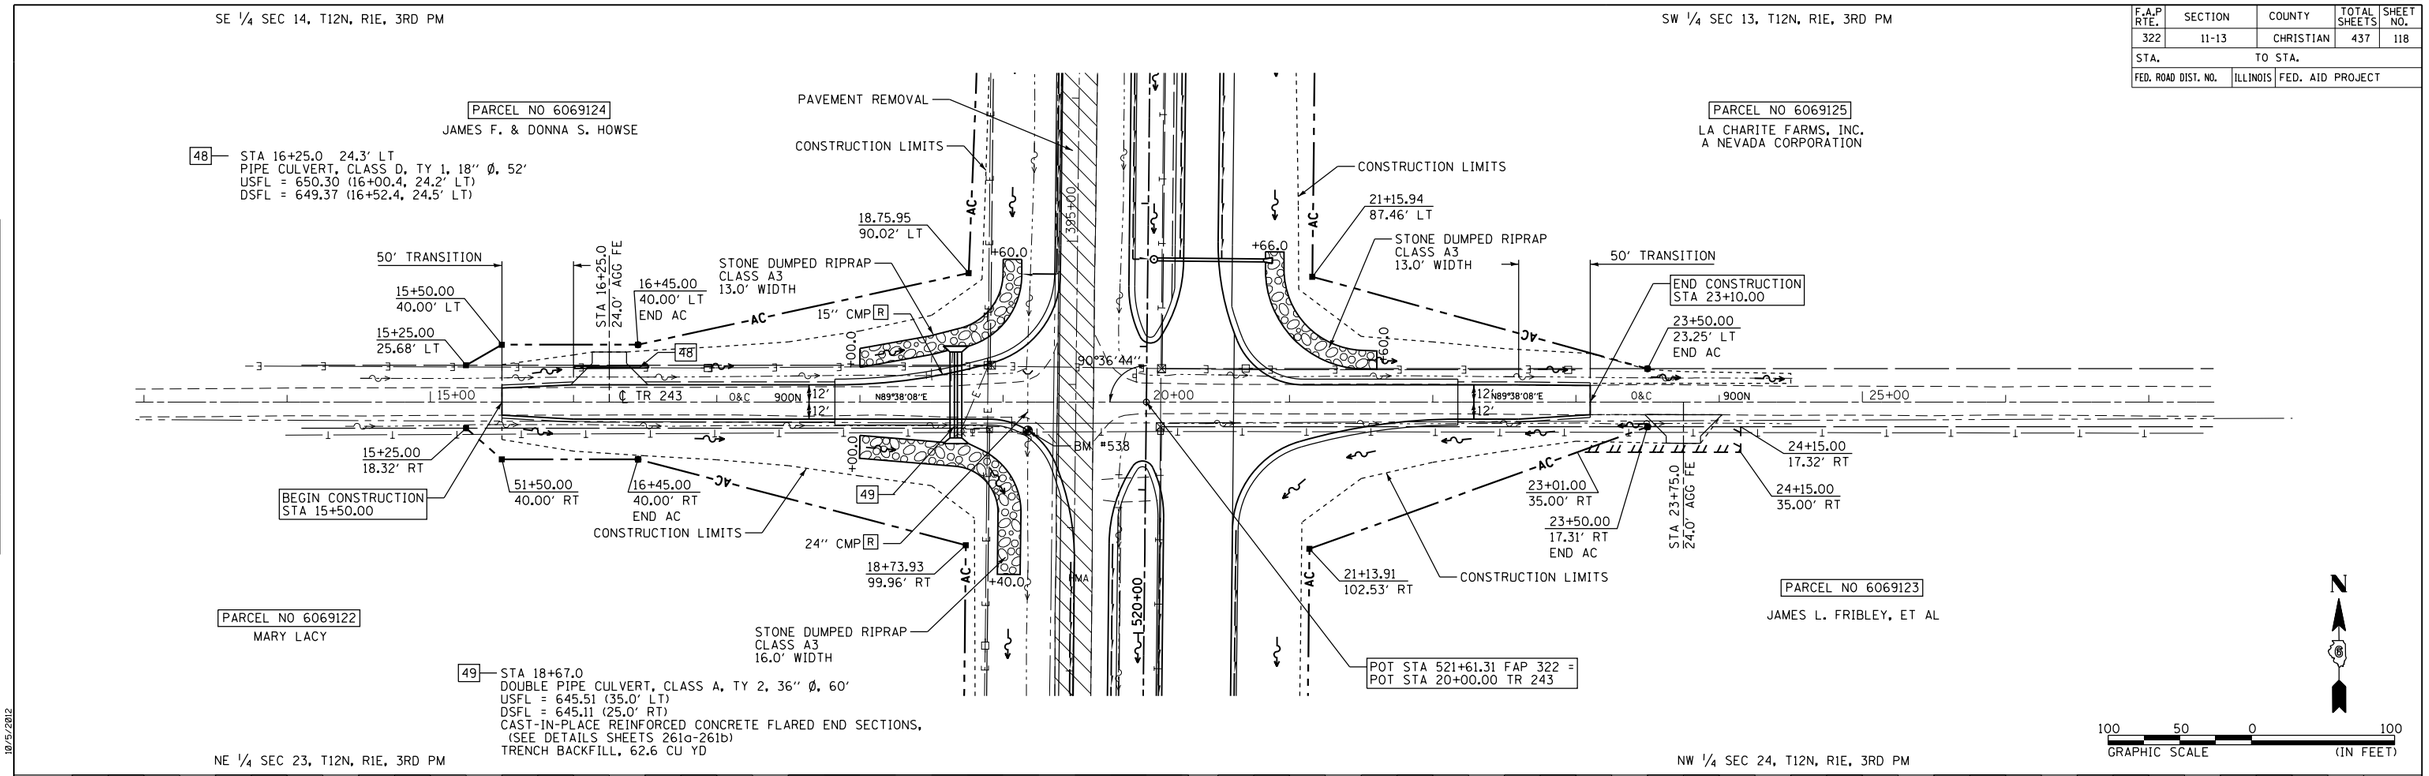

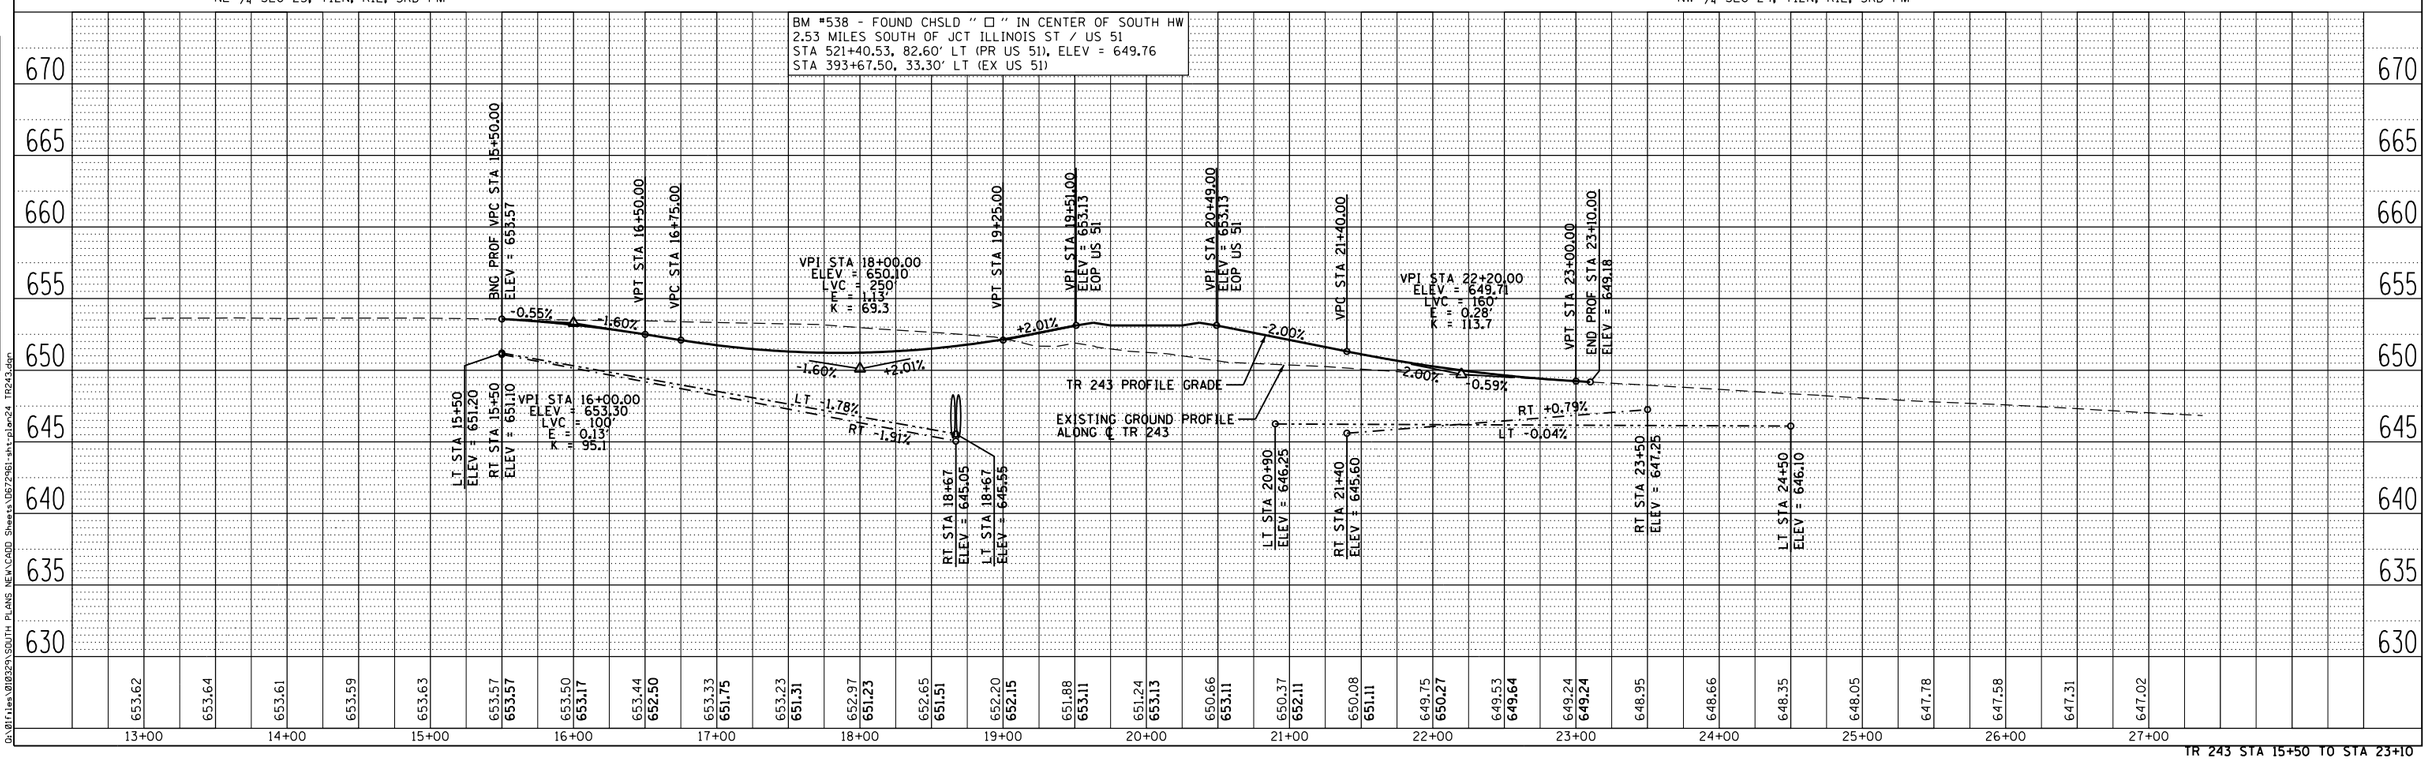

TR 243 STA 15+50 TO STA 23+10

PLAN
SURVEYED
PLOTTED
ALIGNMENT CHECKED
RELOCATE PLANS
CADD FILE NAME
NOTE BOOK NO.
BY
DATE

PROFILE
SURVEYED
PLOTTED
GRADES CHECKED
BRIDGE NOTES
STRUCTURE NOTATNS CHKD
NOTE BOOK NO.
BY
DATE

10/5/2012

D:\Bifiles\B0329\SOUTH PLANS NEW\CADD Sheets\0722961-sht-plan24 TR243.dgn