72961

F.A. RTE.	SECTION	COUNTY	TOTAL SHEETS	SHEET NO.
322	11-13	CHRISTIAN	437	422
STA. 98+00.00		TO STA. 99+50.00		
FED. ROAD DIST. NO.	ILLINOIS	FED. AID PROJECT		

FINAL SURVEY	NOTE BOOK	NO.
SURVEYED		BY
PLOTTED		
TEMPLATE		
AREAS		DATE
AREAS CHECKED		

ORIGINAL SURVEY	NOTE BOOK	NO.
SURVEYED		BY
PLOTTED		
TEMPLATE		
AREAS		DATE
AREAS CHECKED		

10/5/2012

G:\01files\V010329\SOUTH PLANS NEW\CADD Sheets\D672961-sht-xsht-USRel.dgn

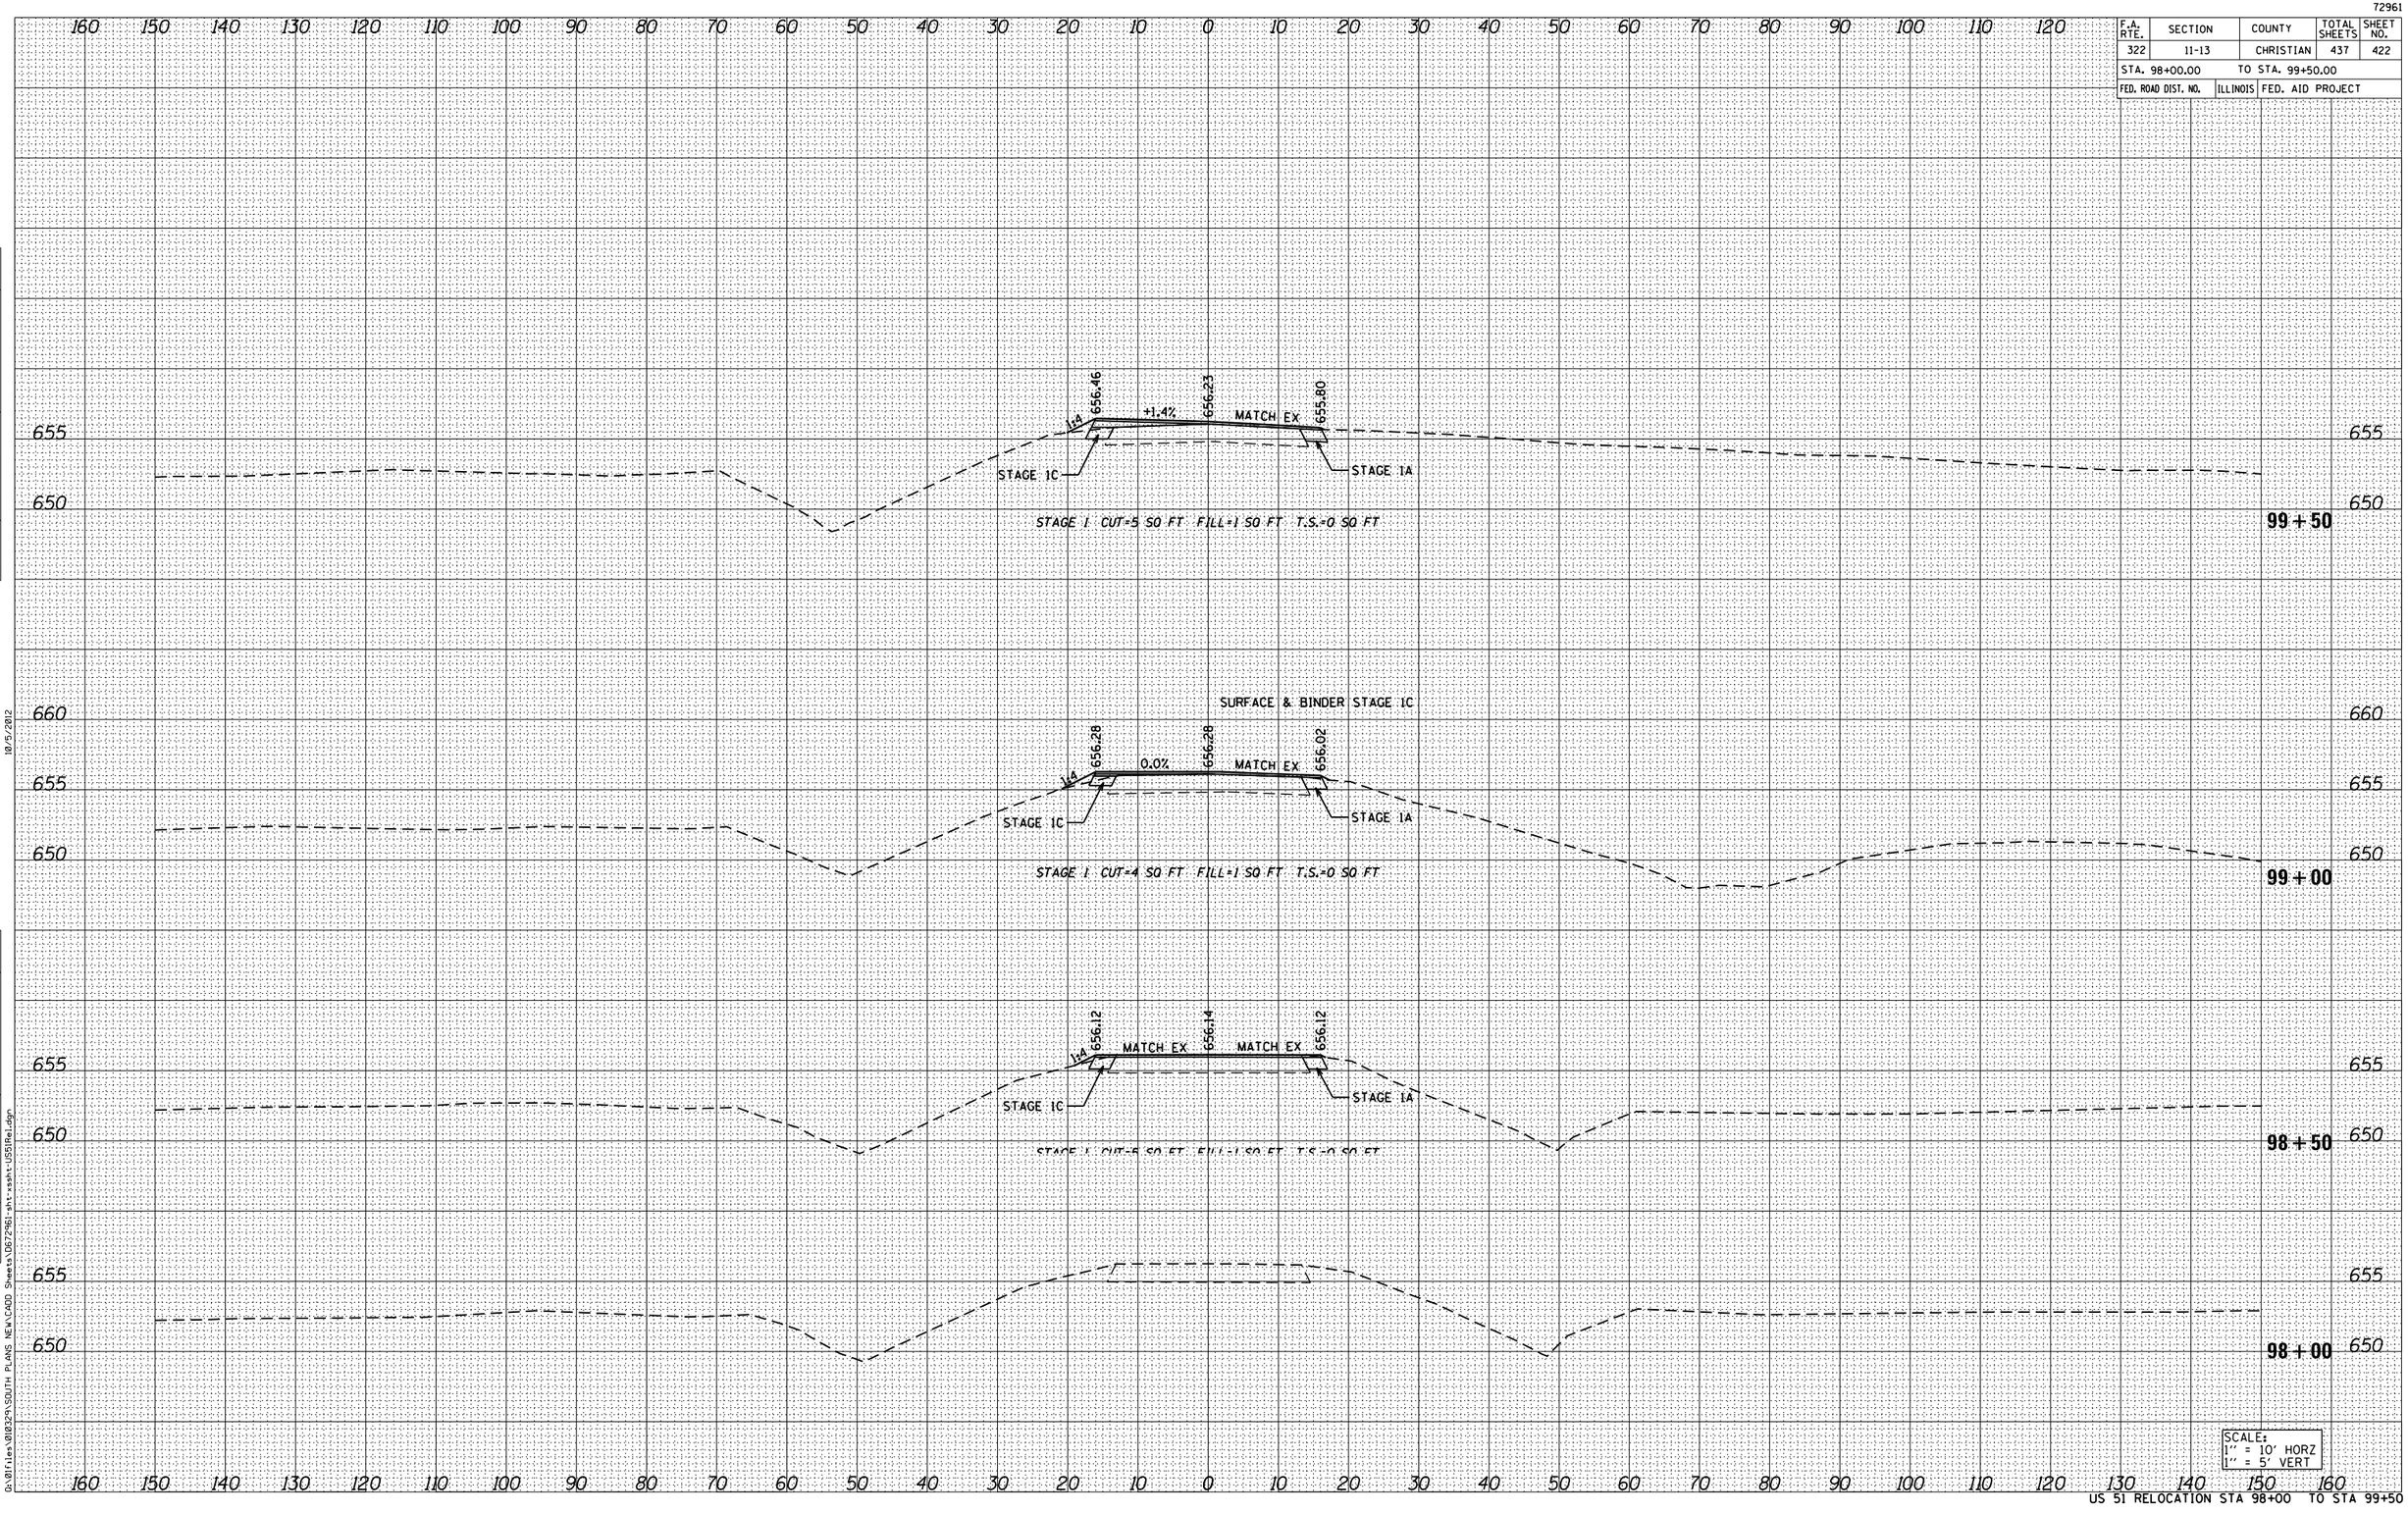

SCALE:
1" = 10' HORZ
1" = 5' VERT

US 51 RELOCATION STA 98+00 TO STA 99+50