PLAN		BY	DATE
	SURVEYED		
	PLOTTED		
	CROSS CHECKED		
	ALIGNMENT CHECKED		
NOTE BOOK	RT. OF WAY CHECKED		
NO. ____	CADD FILE NAME		

PROFILE		BY	DATE
	SURVEYED		
	PLOTTED		
	CROSS CHECKED		
NOTE BOOK	B.M. NOTED		
NO. ____	STRUCTURE NOTATNS CHKD		

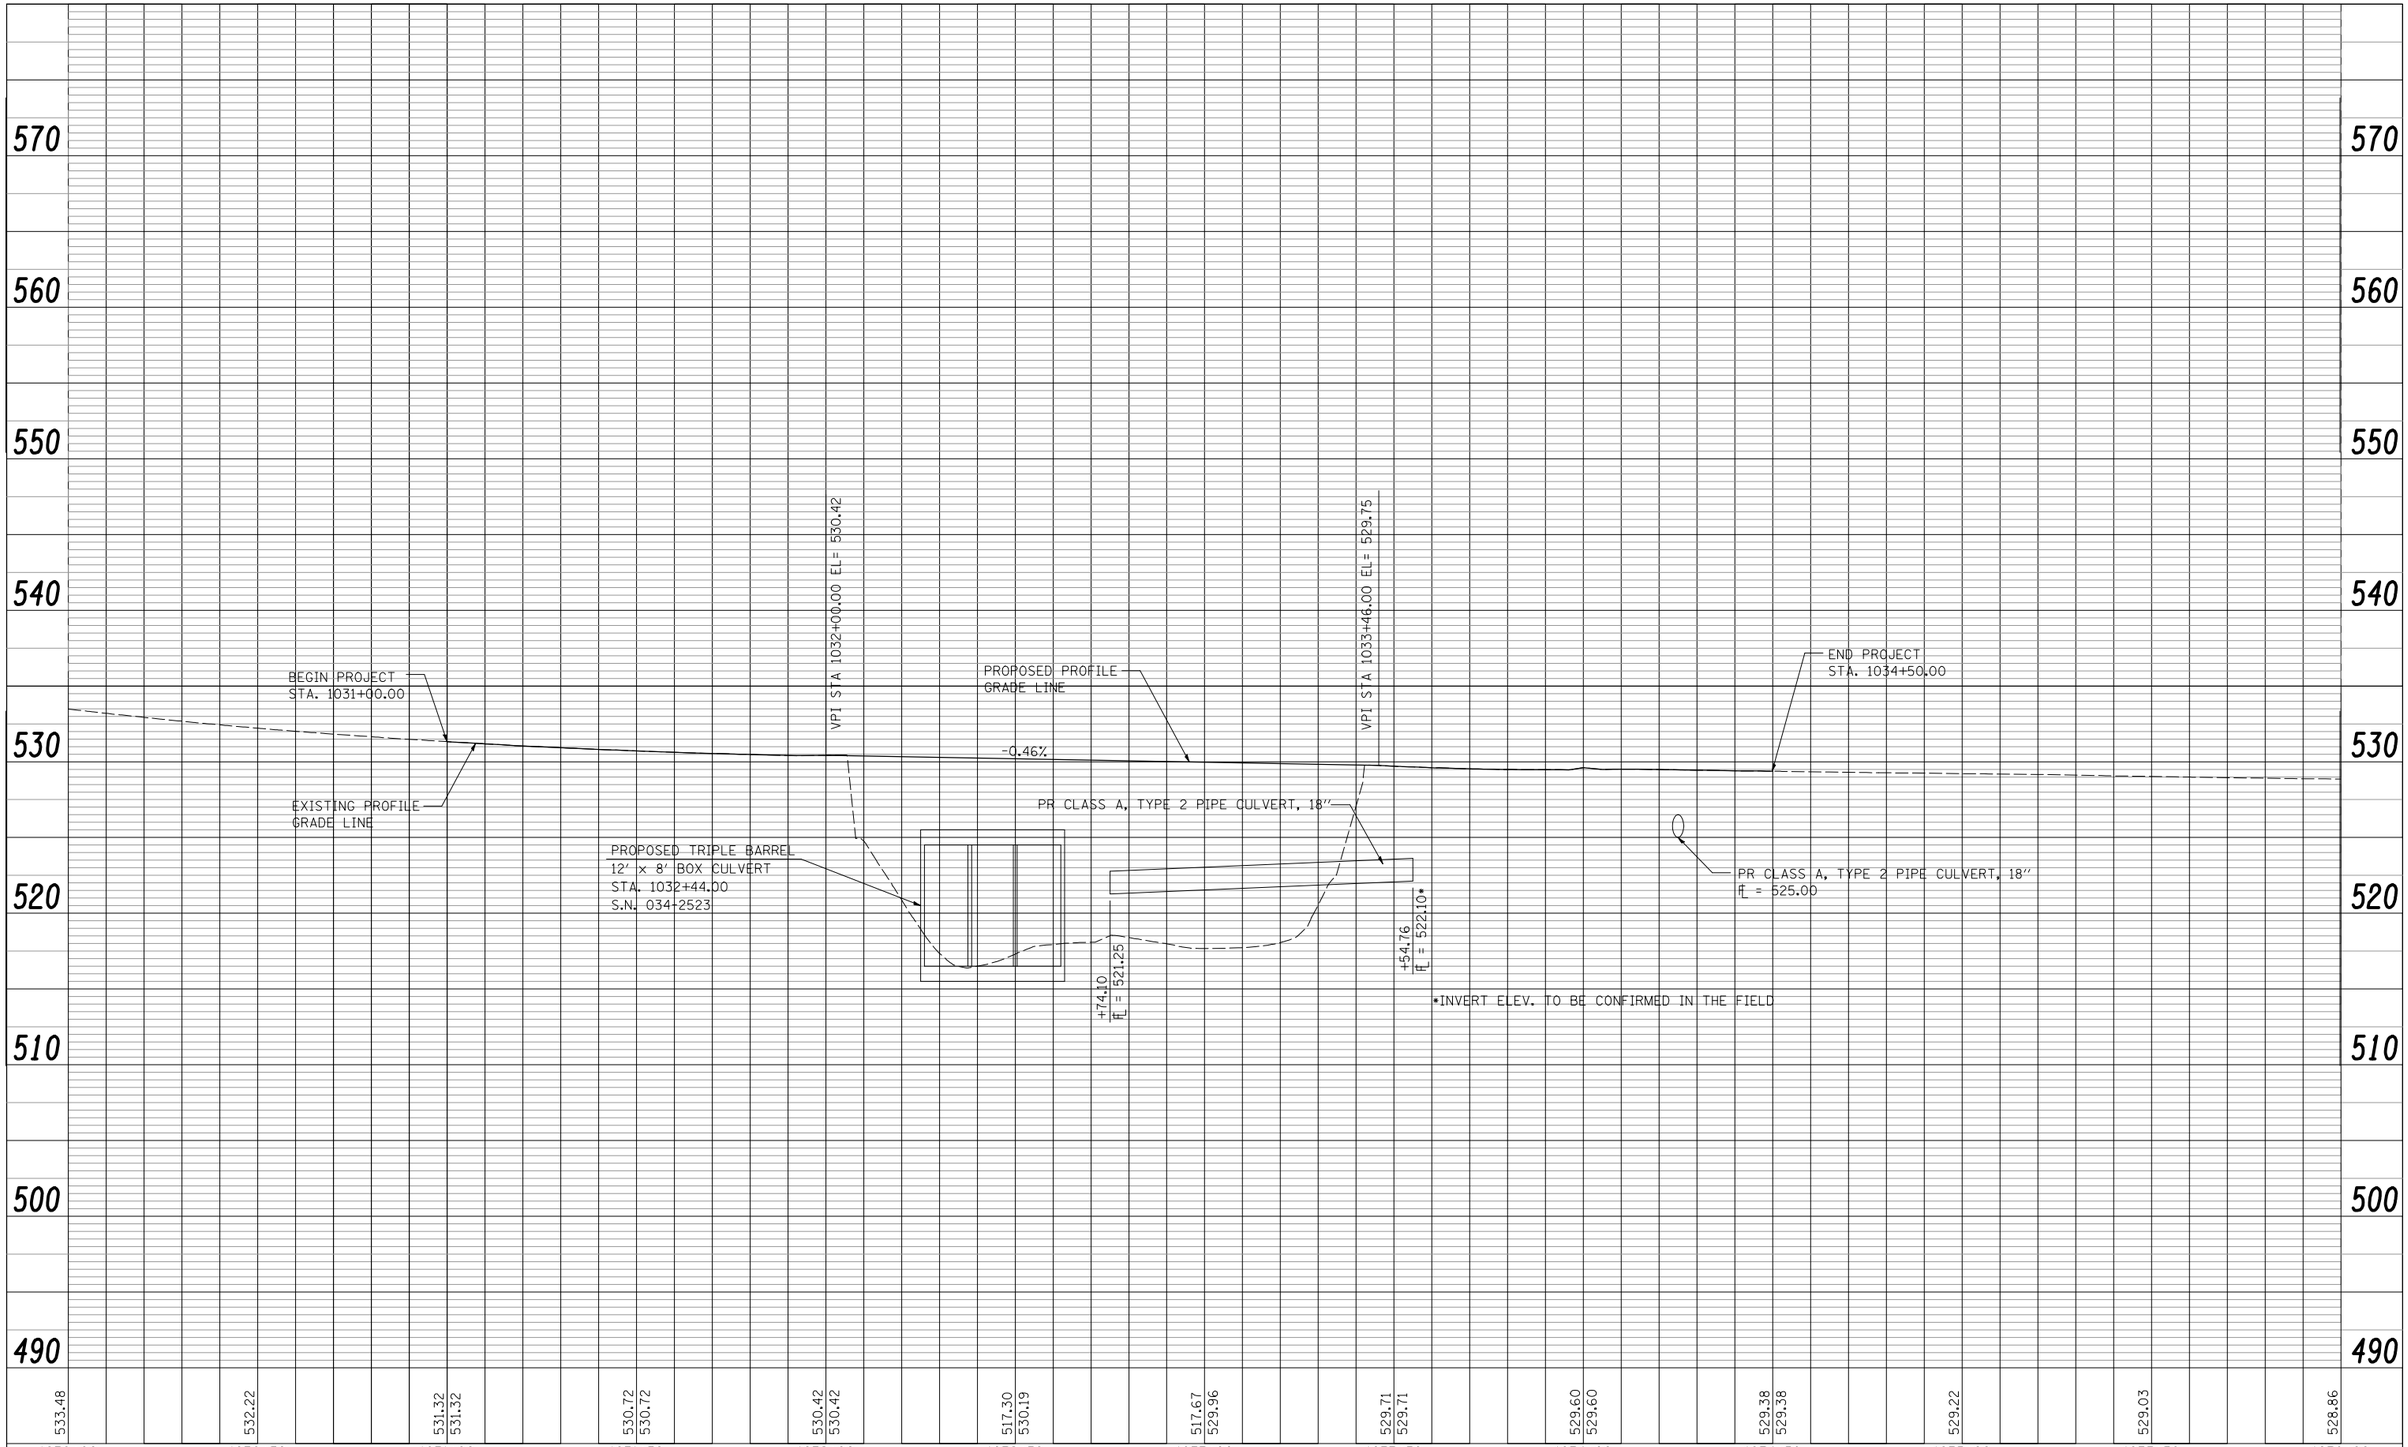

LIN ENGINEERING,LTD.
Consulting Engineers
Westmont, Illinois

USER NAME = Plotted by Roadways7	DESIGNED - SGL	REVISED -
	DRAWN - SGL	REVISED -
PLOT SCALE = 40.0000 ' / IN.	CHECKED - FML	REVISED -
PLOT DATE = 10/19/2012	DATE - 9/2012	REVISED -

STATE OF ILLINOIS
DEPARTMENT OF TRANSPORTATION

IL ROUTE 96 OVER INLET DITCH
ROADWAY PROFILE

SCALE: 1"=20'H, 5'V | SHEET NO. 01 OF 01 SHEETS | STA. 1030+00.00 TO STA. 1036+00.00

F.A.P. RTE.	SECTION	COUNTY	TOTAL SHEETS	SHEET NO.
510	120B-3	HANCOCK	38	20
		CONTRACT NO. 72B67		
FED. ROAD DIST. NO. 6	ILLINOIS	FED. AID PROJECT		