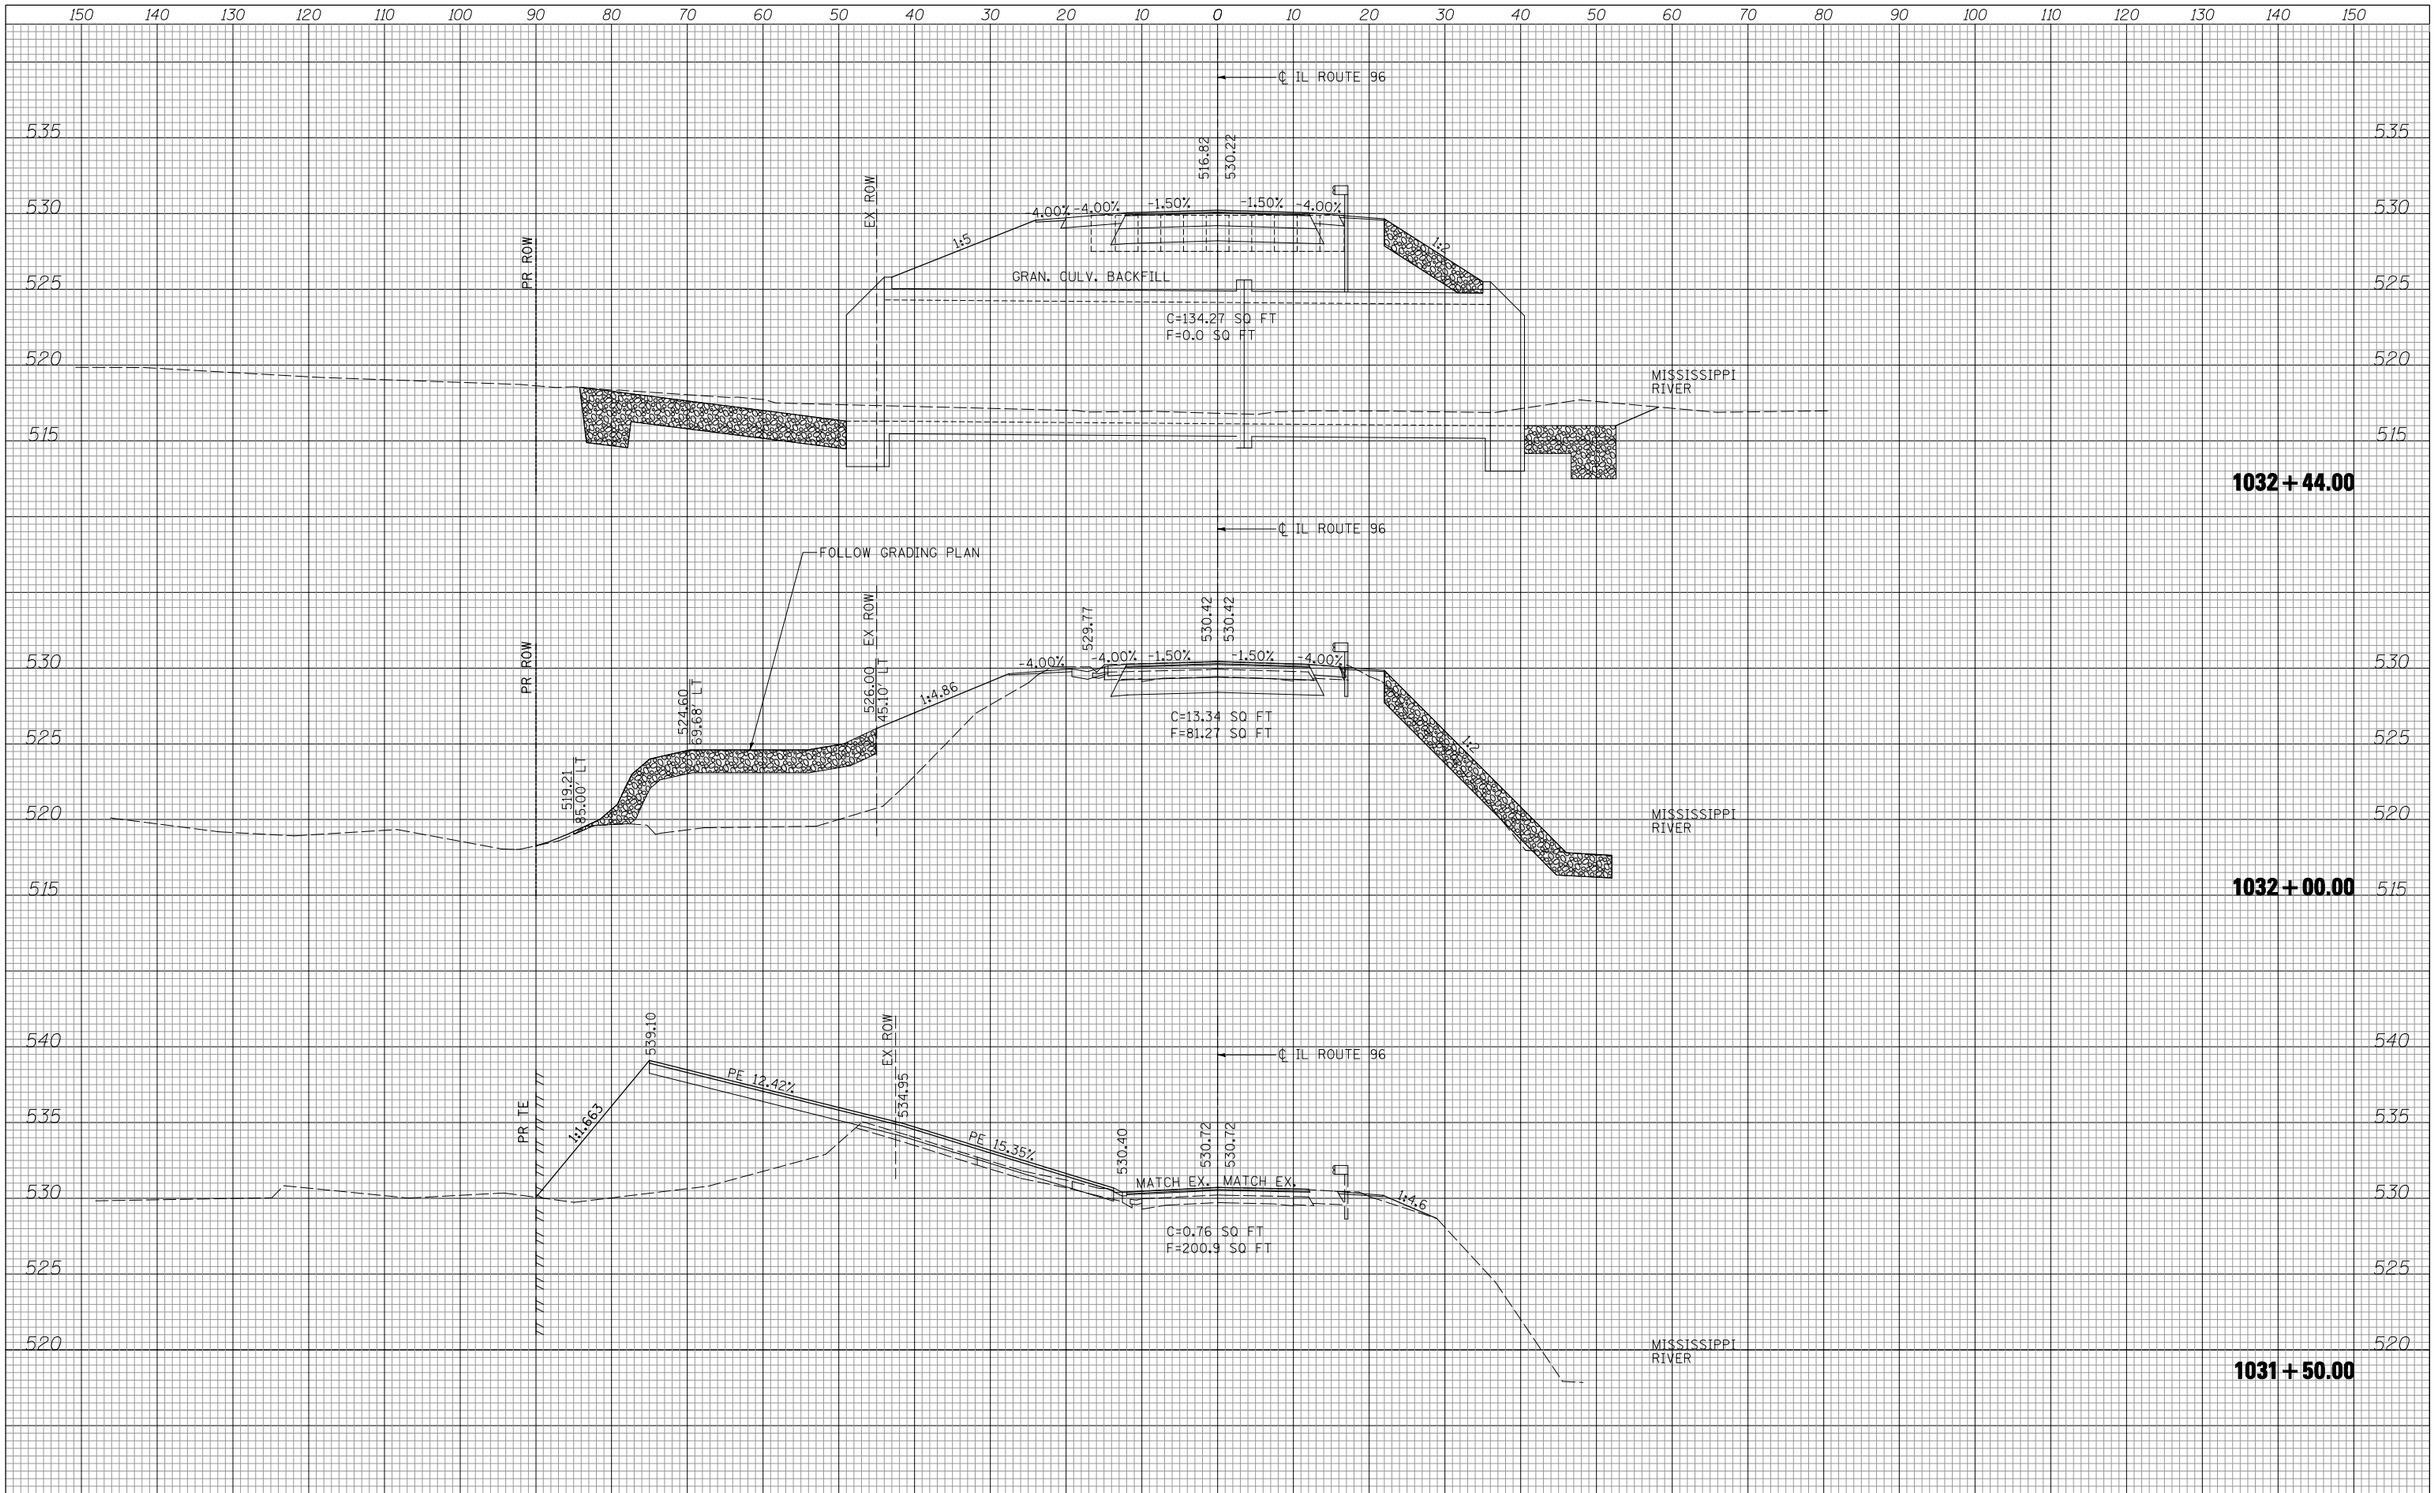

FINAL SURVEY		BY	DATE
NOTE BOOK	SURVEYED		
	PLOTTED		
	TEMPLATE		
	AREAS		
NO.	AREAS CHECKED		

ORIGINAL SURVEY		BY	DATE
NOTE BOOK	SURVEYED		
	PLOTTED		
	TEMPLATE		
	AREAS		
NO.	AREAS CHECKED		

LIN ENGINEERING, LTD.
Consulting Engineers
Westmont, Illinois

USER NAME = Plotted by Roadways7	DESIGNED - SGL	REVISED -	
	DRAWN - SGL	REVISED -	
PLOT SCALE = 20.0000 ' / IN.	CHECKED - FML	REVISED -	
PLOT DATE = 10/19/2012	DATE - 9/2012	REVISED -	

STATE OF ILLINOIS
DEPARTMENT OF TRANSPORTATION

IL ROUTE 96 OVER INLET DITCH
CROSS SECTIONS

SCALE: 1"=10'H, 5'V | SHEET 02 OF 05 SHEETS | STA. 1031+50.00 TO STA. 1032+44.00

F.A.P. RTE.	SECTION	COUNTY	TOTAL SHEETS	SHEET NO.
510	120B-3	HANCOCK	38	31
		CONTRACT NO. 72B67		

FED. ROAD DIST. NO. 6 | ILLINOIS | FED. AID PROJECT