FINAL SURVEY	BY	DATE
NOTE BOOK	SURVEYED	
NO.	PLOTTED	
	TEMPLATE	
	AREAS	
	AREAS CHECKED	

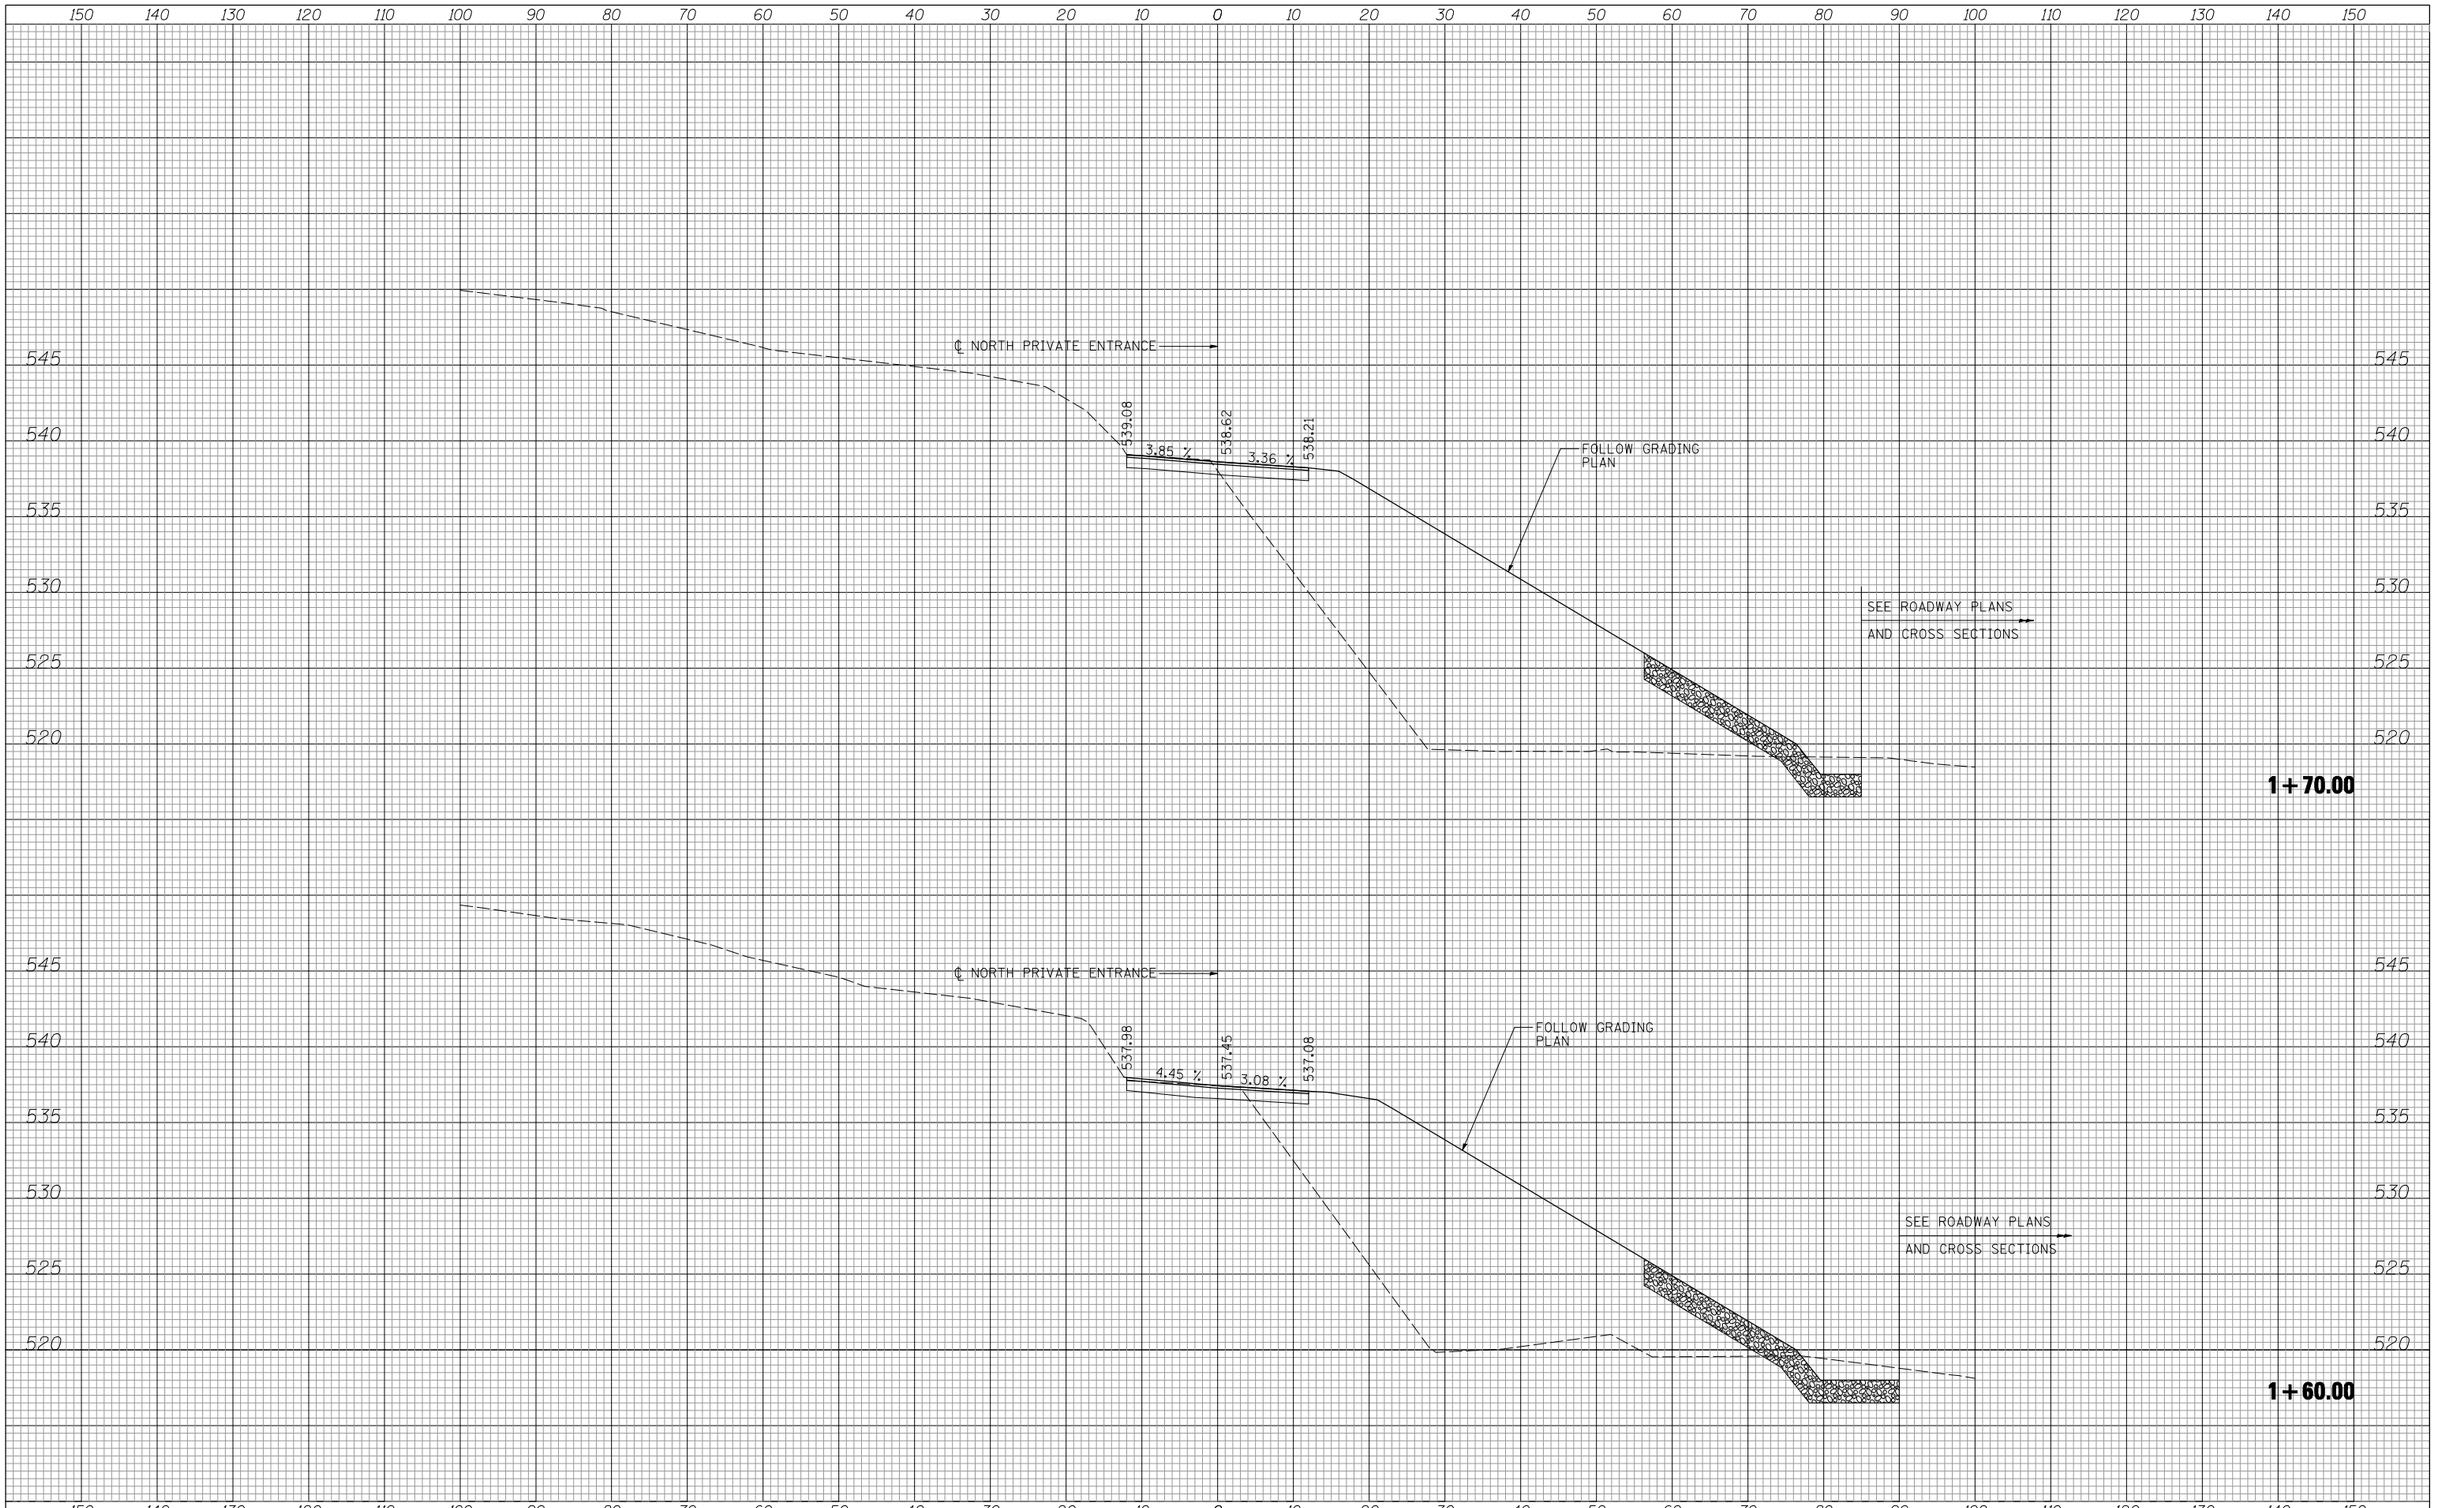

ORIGINAL SURVEY	BY	DATE
NOTE BOOK	SURVEYED	
NO.	PLOTTED	
	TEMPLATE	
	AREAS	
	AREAS CHECKED	

FILE NAME = ...\D672B67-sht-xsxht_NorthPE.dgn	USER NAME = Plotted by Roadways7	DESIGNED - RC	REVISED -
		DRAWN - RC	REVISED -
$MODELNAME$	PLOT SCALE = 20.0000 ' / IN.	CHECKED - AS	REVISED -
	PLOT DATE = 10/19/2012	DATE - 10/2012	REVISED -

STATE OF ILLINOIS
DEPARTMENT OF TRANSPORTATION

IL ROUTE 96 OVER INLET DITCH
NORTH PE CROSS SECTIONS

SCALE: 1"=10'H, 5'V | SHEET 03 OF 03 SHEETS | STA. 1+60.00 | TO STA. 1+70.00

F.A.P. RTE.	SECTION	COUNTY	TOTAL SHEETS	SHEET NO.
510	510	HANCOCK	38	38
		CONTRACT NO. 72B67		
FED. ROAD DIST. NO. 6	ILLINOIS	FED. AID PROJECT		