NOTES:

1. ALL PAVEMENT MARKING SHALL BE MODIFIED URETHANE UNLESS OTHERWISE NOTED.

2. ALL 12 INCH DIAGONALS AND CHEVRONS SPACED AT 10.0' CENTERS UNLESS OTHERWISE NOTED.




**ILLINOIS 29 & TAFT DRIVE**
**PLAN VIEW**

NOTES:

1. ALL PAVEMENT MARKING SHALL BE MODIFIED URETHANE UNLESS OTHERWISE NOTED.

2. ALL 12 INCH DIAGONALS AND CHEVRONS SPACED AT 10.0' CENTERS UNLESS OTHERWISE NOTED.

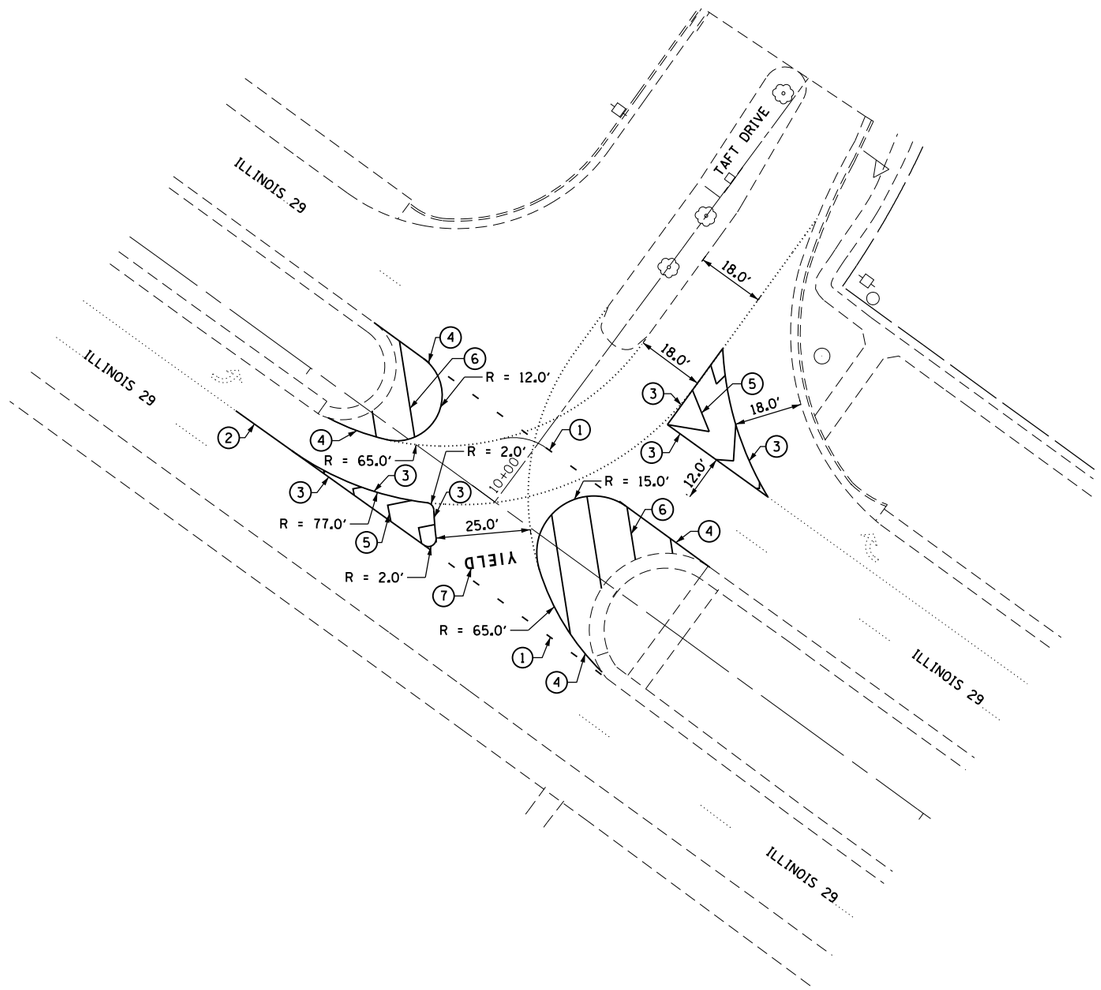


**ILLINOIS 29 & CAMELOT DRIVE**
**PLAN VIEW**

| PAVEMENT MARKING LEGEND |
|---|
| (1) - PAVEMENT MARKING - LINE 6" DOTTED - WHITE |
| (2) - PAVEMENT MARKING - LINE 6" SOLID - WHITE |
| (3) - PAVEMENT MARKING - LINE 8" SOLID - WHITE |
| (4) - PAVEMENT MARKING - LINE 8" SOLID - YELLOW |
| (5) - PAVEMENT MARKING - LINE 12" SOLID - WHITE |
| (6) - PAVEMENT MARKING - LINE 12" SOLID - YELLOW |
| (7) - PAVEMENT MARKING - LETTERS AND SYMBOLS |

| | | | |
|---|---|---|---|
| FILE NAME = c:\pw_work\pwidot\sparksgw\d0290765\D672F21-sht_IL 29.dgn | USER NAME = sparksgw | DESIGNED - DM | REVISED - |
| | | DRAWN - MW | REVISED - |
| | PLOT SCALE = 40.00 ' / in. | CHECKED - DM | REVISED - |
| | PLOT DATE = Oct-17-2012 01:57:26PM | DATE - | REVISED - |

**STATE OF ILLINOIS**
**DEPARTMENT OF TRANSPORTATION**

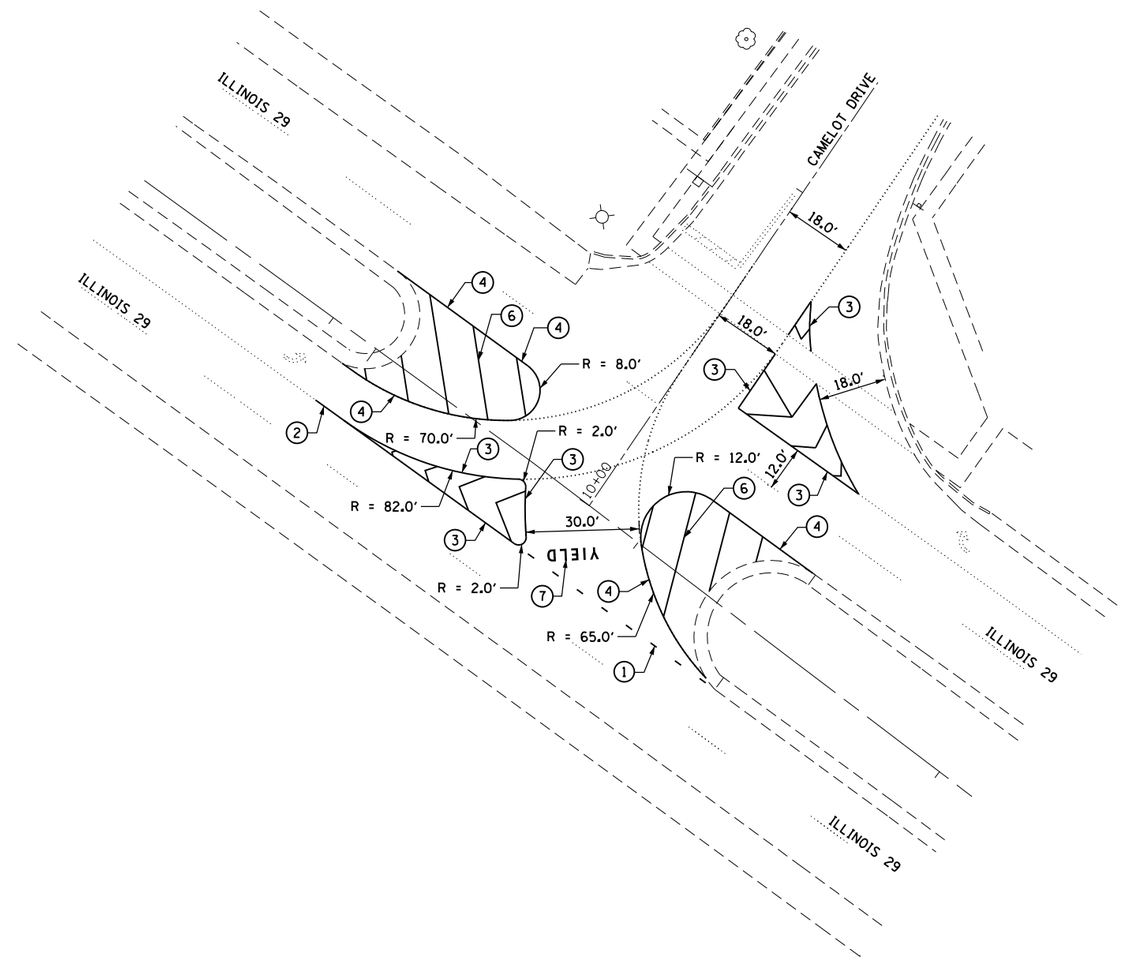**ILLINOIS 29 – SANGAMON COUNTY**
**PAVEMENT MARKING IMPROVEMENTS**

SCALE: 1" = 20' | SHEET OF SHEETS | STA. TO STA.

| F.A. RTE. | SECTION | COUNTY | TOTAL SHEETS | SHEET NO. |
|---|---|---|---|---|
| | D6 PAVT MARKING 2012 | SANGAMON | 36 | 22 |
| | | CONTRACT NO. 72F21 | | |
| | ILLINOIS | FED. AID PROJECT | | |

D6 PAVEMENT MARKING 2012