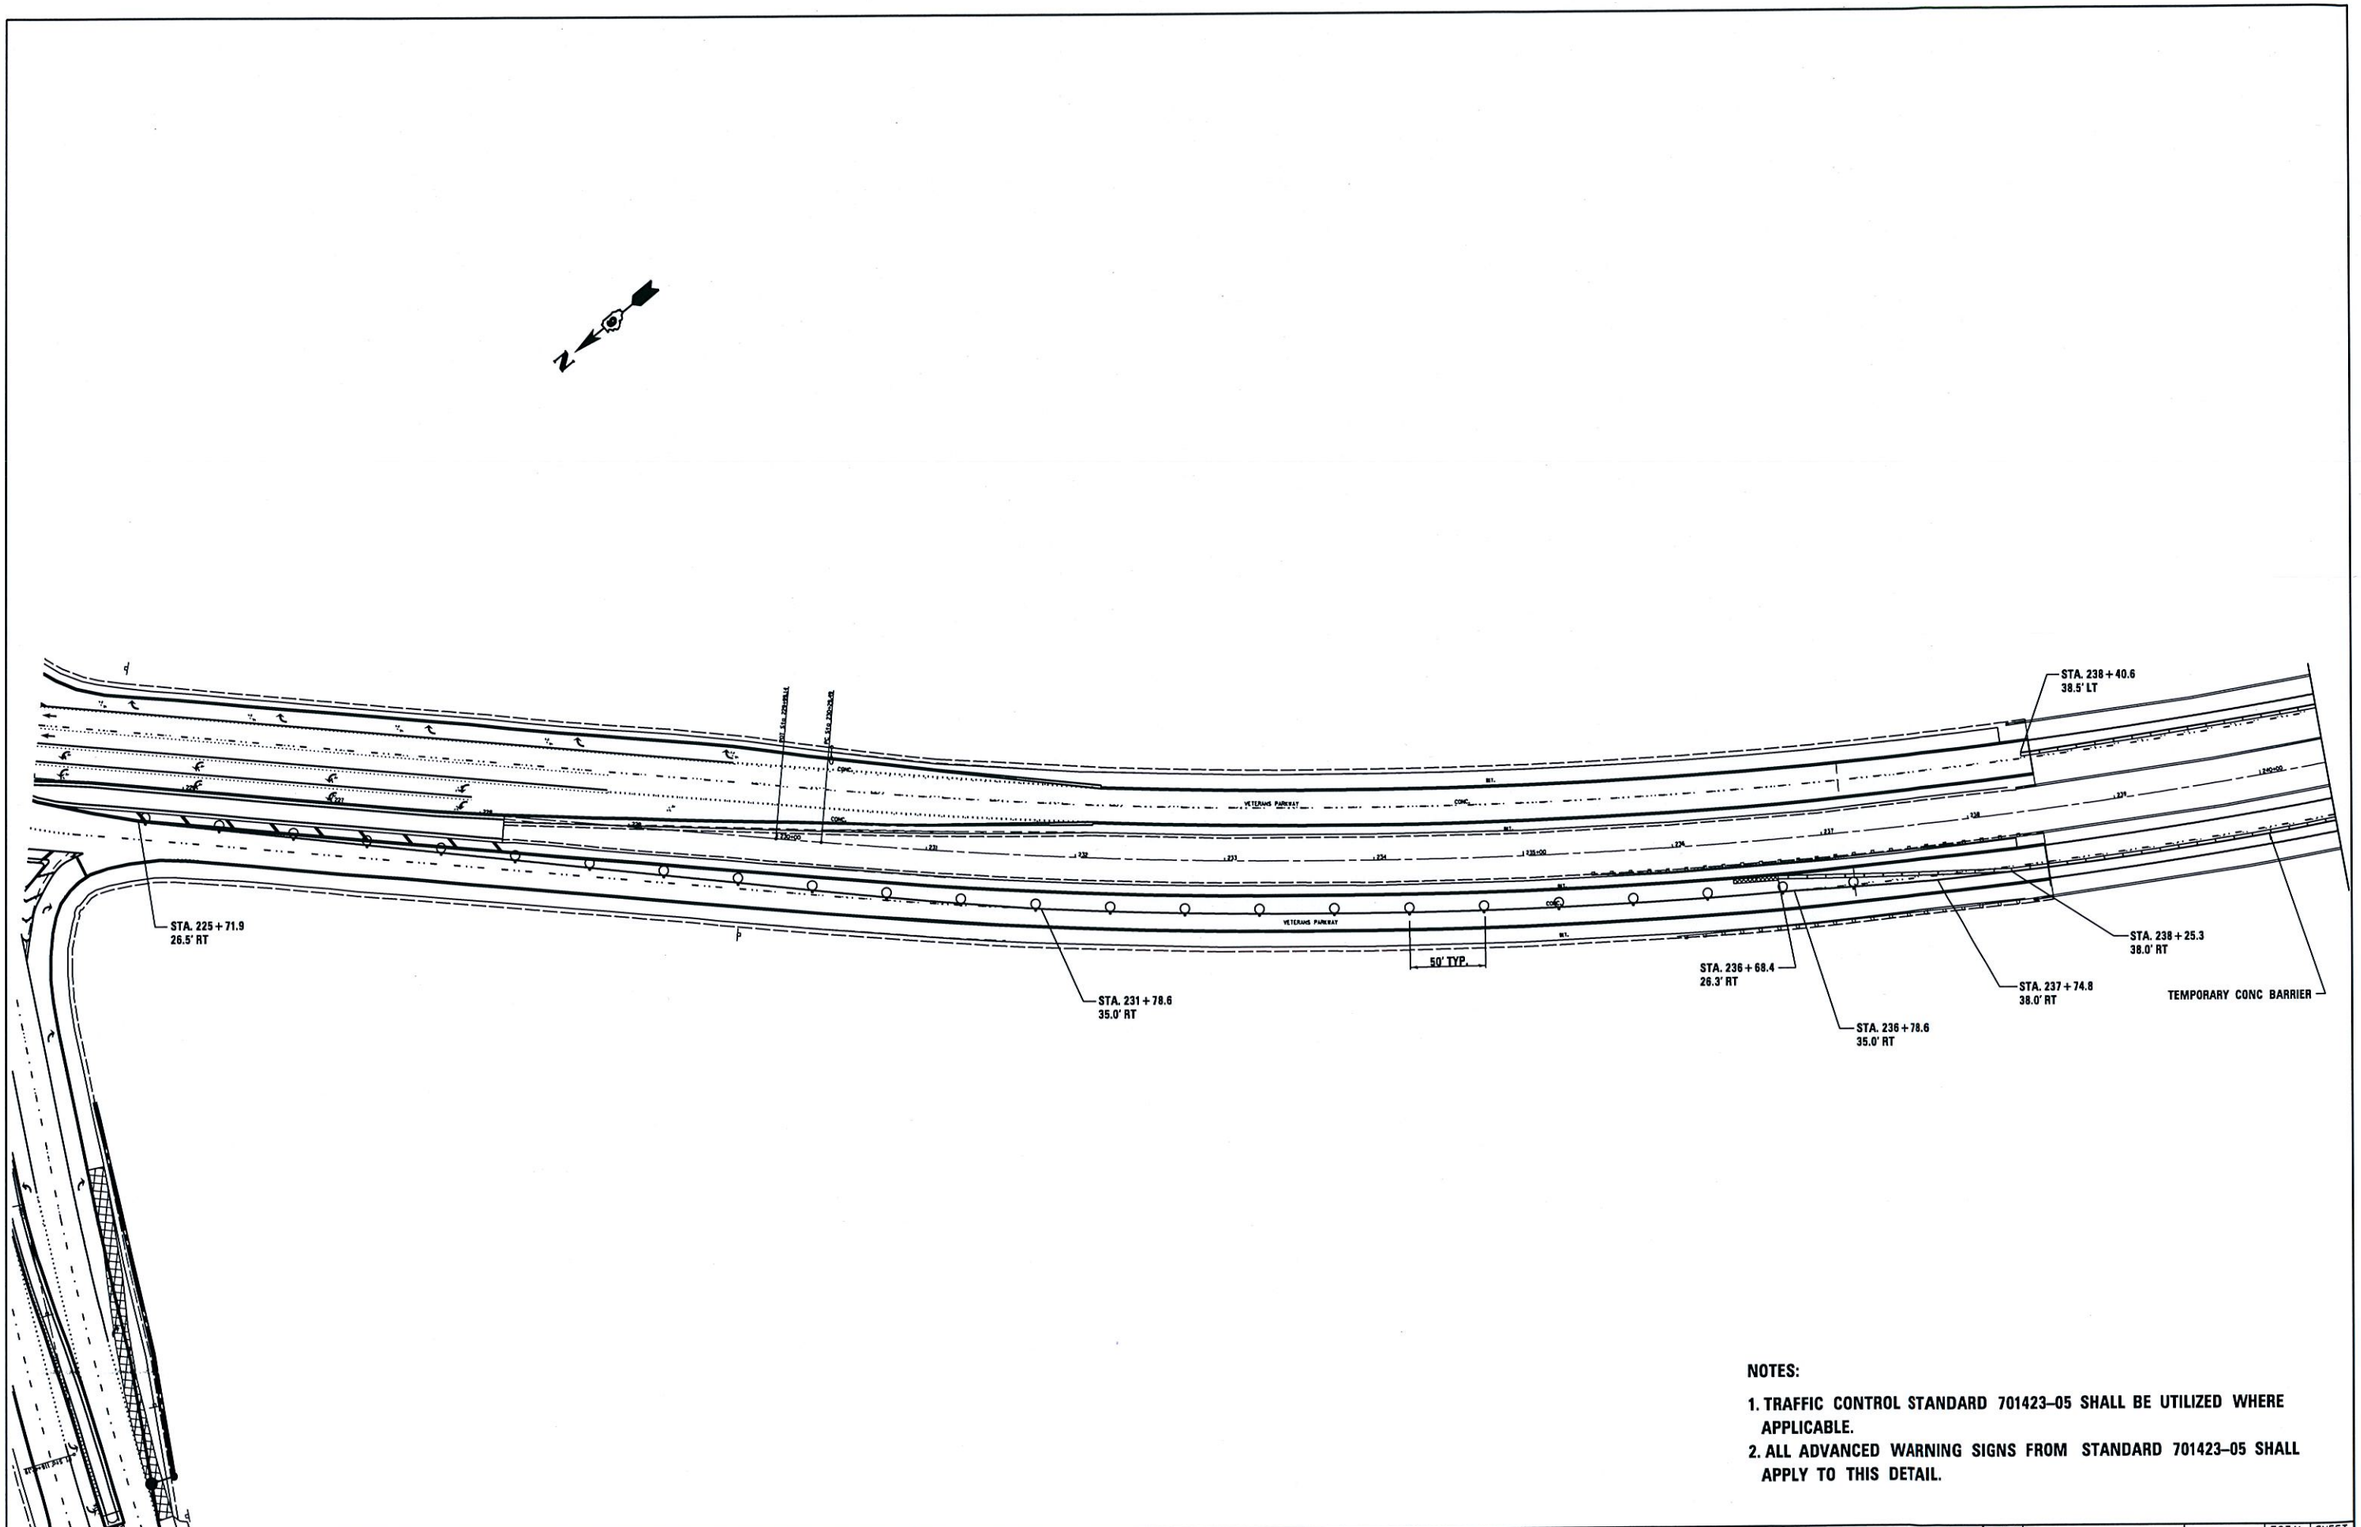

NOTES:

1. TRAFFIC CONTROL STANDARD 701423-05 SHALL BE UTILIZED WHERE APPLICABLE.
2. ALL ADVANCED WARNING SIGNS FROM STANDARD 701423-05 SHALL APPLY TO THIS DETAIL.

FILE NAME = c:\pw_work\pwidot\shimkusft\d0290859\D672F32-sht-staging.dgn	USER NAME = shimkusft	DESIGNED -	REVISED -
		DRAWN -	REVISED -
	PLOT SCALE = 100.0000 ' / in.	CHECKED -	REVISED -
Default	PLOT DATE = Oct-26-2012 09:21:26AM	DATE -	REVISED -

STATE OF ILLINOIS
DEPARTMENT OF TRANSPORTATION

TRAFFIC CONTROL DETAIL SN 084-0181, 0182 (STAGE 1)
FAP 662/67 (IL 4/97)

SCALE: | SHEET OF SHEETS | STA. TO STA.

F.A.P. RTE.	SECTION	COUNTY	TOTAL SHEETS	SHEET NO.
**	1(RS),2(RS),S(RS-6)	SANGAMON	116	59
		CONTRACT NO. 72F23		
		ILLINOIS FED. AID PROJECT		