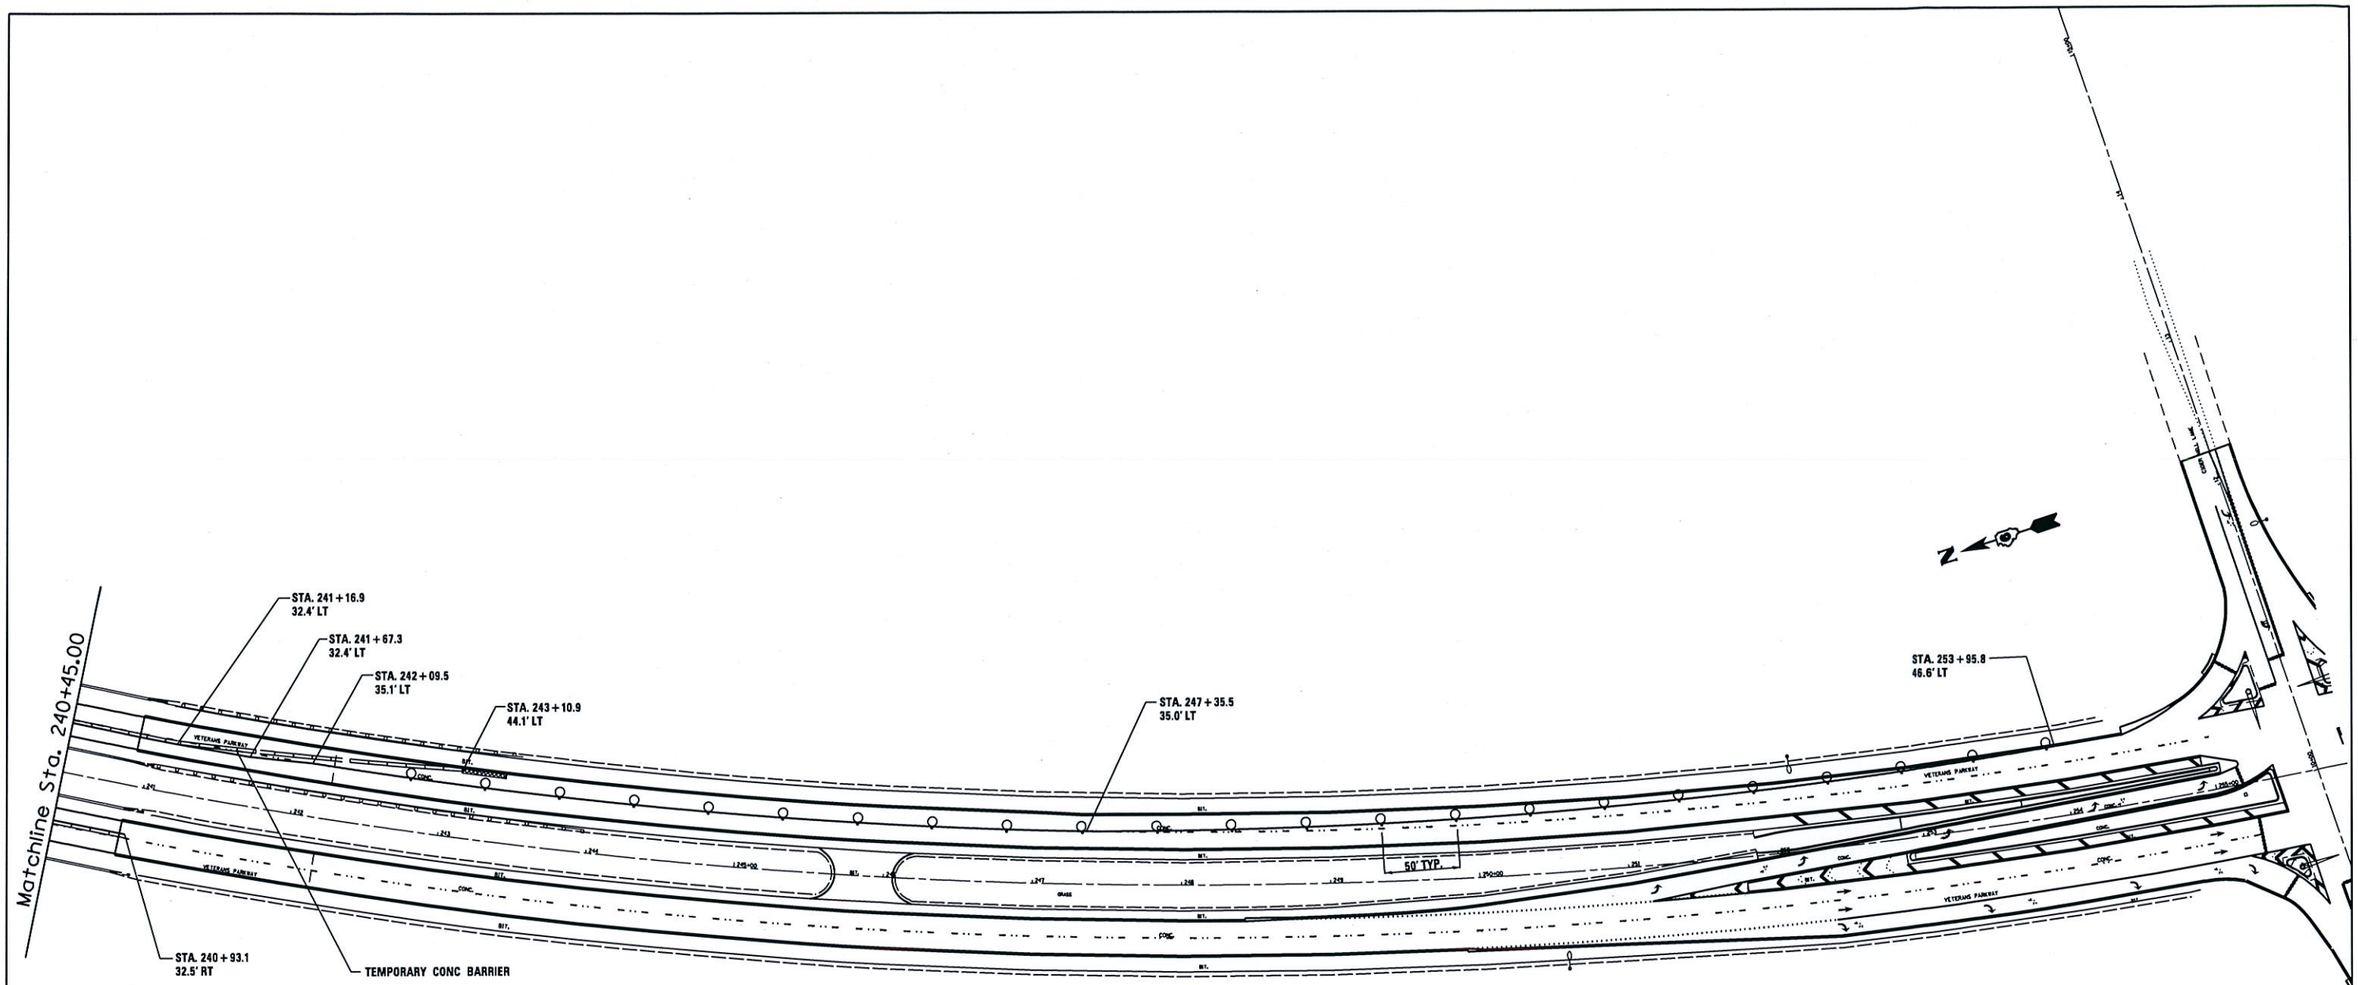

NOTES:

1. TRAFFIC CONTROL STANDARD 701423-05 SHALL BE UTILIZED WHERE APPLICABLE.
2. ALL ADVANCED WARNING SIGNS FROM STANDARD 701423-05 SHALL APPLY TO THIS DETAIL.

FILE NAME = c:\pw_work\pwidot\shimkusft\d0290859\D672F32-sht-staging.dgn	USER NAME = shimkusft	DESIGNED -	REVISED -	STATE OF ILLINOIS DEPARTMENT OF TRANSPORTATION	TRAFFIC CONTROL DETAIL SN 084-0181, 0182 (STAGE 2) FAP 662/67 (IL 4/97)	F.A.P. RTE.	SECTION	COUNTY	TOTAL SHEETS	SHEET NO.
		DRAWN -	REVISED -			**	1(RS),2(RS),S(RS-6)	SANGAMON	116	62
	PLOT SCALE = 100.0000 ' / in.	CHECKED -	REVISED -					CONTRACT NO. 72F23		
Default	PLOT DATE = Oct-26-2012 09:21:26AM	DATE -	REVISED -		SCALE: SHEET OF SHEETS STA. TO STA.		ILLINOIS FED. AID PROJECT			