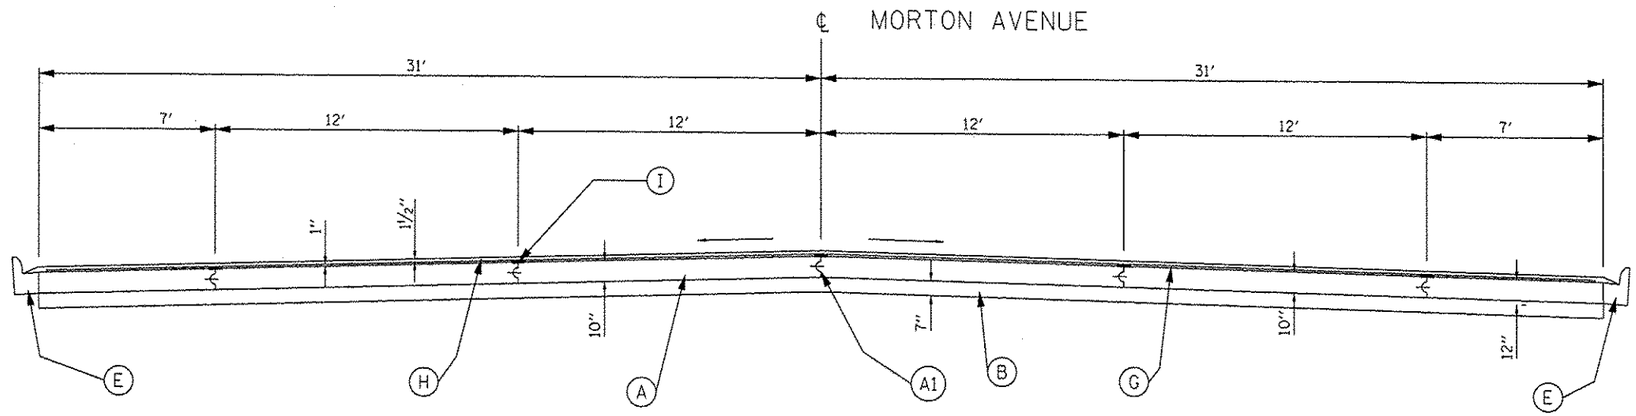

STA. 145+32 TO 159+11

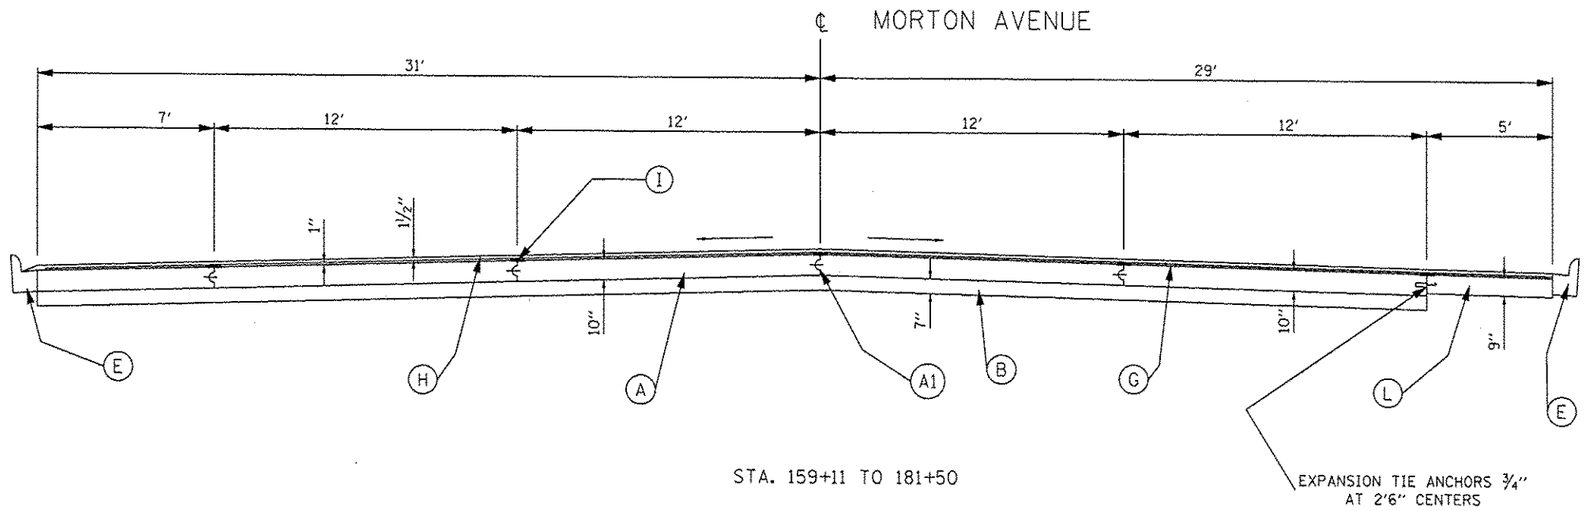

STA. 159+11 TO 181+50

LEGEND

A. EXIST. PCC PAVEMENT
A1. EXIST. LONG. JOINT
B. EXIST. SUB. GRAN. MAT.
C. EXIST. BIT. CONC. WIDENING
D. EXIST. PCC WIDENING
E. EXIST TY. B-6.24 CURB & GUTTER
F. EXIST. BIT. BINDER & SURFACE
G. EXIST. LEV. BIO (MM) MIX C, TY. 2
H. EXIST. BIT CON SURF. CRSE, MIX. E, CL I, TY.2
I. EXIST. STRIP REF CR CON TREAT (AT ALL LONG. PAV'T JOINTS)
L. EXIST. PCC BASE CSE WID, 9"

FILE NAME =	USER NAME = shahdm	DESIGNED -	REVISED -	STATE OF ILLINOIS DEPARTMENT OF TRANSPORTATION	TYPICAL SECTIONS MORTON AVENUE	F.A.I. RTE.	SECTION	COUNTY	TOTAL SHEETS	SHEET NO.
c:\pw_work\pwidot\shahdm\d0317438\D6xxxx	sht-typical.dgn	DRAWN -	REVISED -			72	(23,33,A)1-1	MORGAN	9	7
Default	PLOT SCALE = 6.0000 ' / in.	CHECKED -	REVISED -					CONTRACT NO. 72F66		
	PLOT DATE = Oct-30-2012 09:22:11AM	DATE -	REVISED -		SCALE: SHEET 3 OF 4 SHEETS STA. 145+32 TO STA. 181+50			ILLINOIS FED. AID PROJECT		