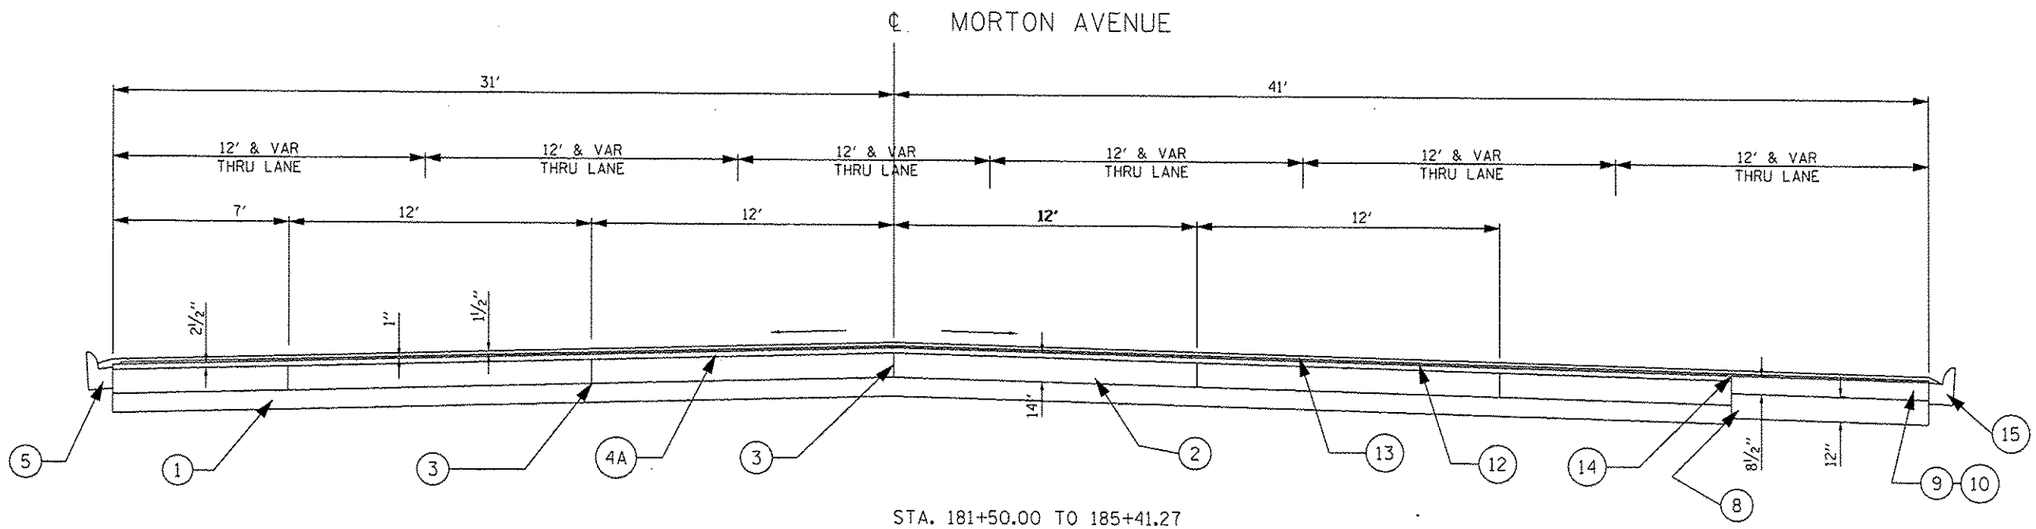

STA. 181+50.00 TO 185+41.27

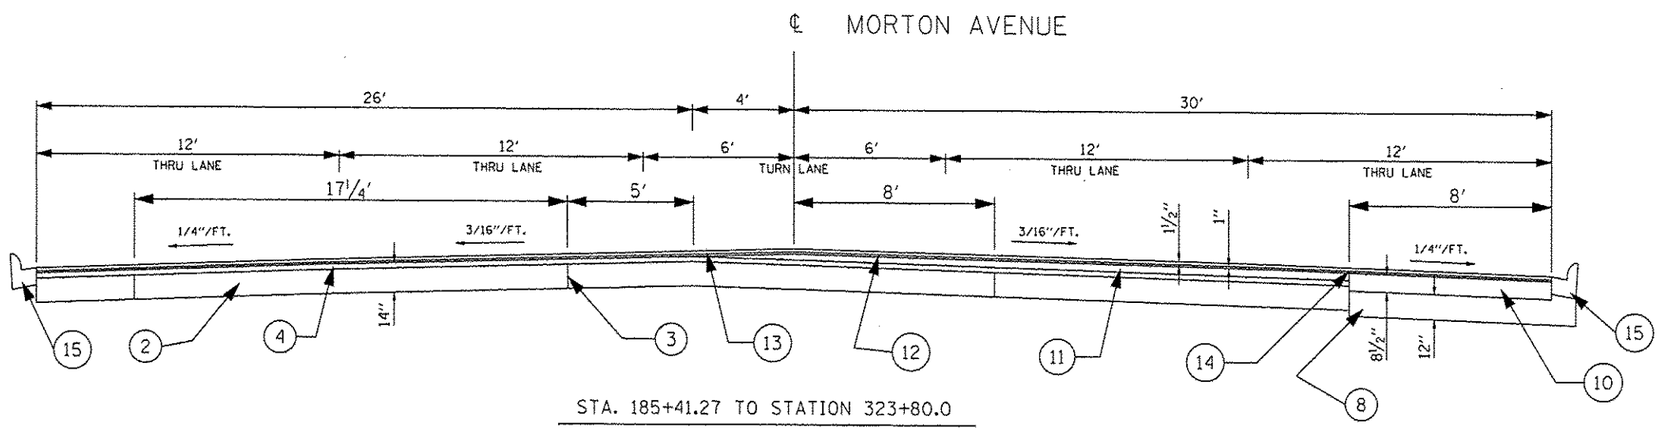

STA. 185+41.27 TO STATION 323+80.0

STATION EQUATION: STA. 185+82.12 BK = STATION 299+00.00 AH

NOTE: FOR LEGEND, SEE SHEET NO. 9

FILE NAME = c:\pw_work\pwidot\shahdm\d0317438\D6xxxx-sht-typical.dgn	USER NAME = shahdm	DESIGNED - ___	REVISED - ___	STATE OF ILLINOIS DEPARTMENT OF TRANSPORTATION	TYPICAL SECTIONS MORTON AVENUE	F.A.I. RTE.	SECTION	COUNTY	TOTAL SHEETS	SHEET NO.
		DRAWN - ___	REVISED - ___			72	(23,33,A)I-1	MORGAN	9	8
Default	PLOT SCALE = 6.0000 ' / in.	CHECKED - ___	REVISED - ___					CONTRACT NO. 72F66		
	PLOT DATE = Oct-30-2012 08:22:59AM	DATE - ___	REVISED - ___		SCALE: ___ SHEET 3 OF 4 SHEETS STA. 145+32 TO STA. 181+50			ILLINOIS FED. AID PROJECT		