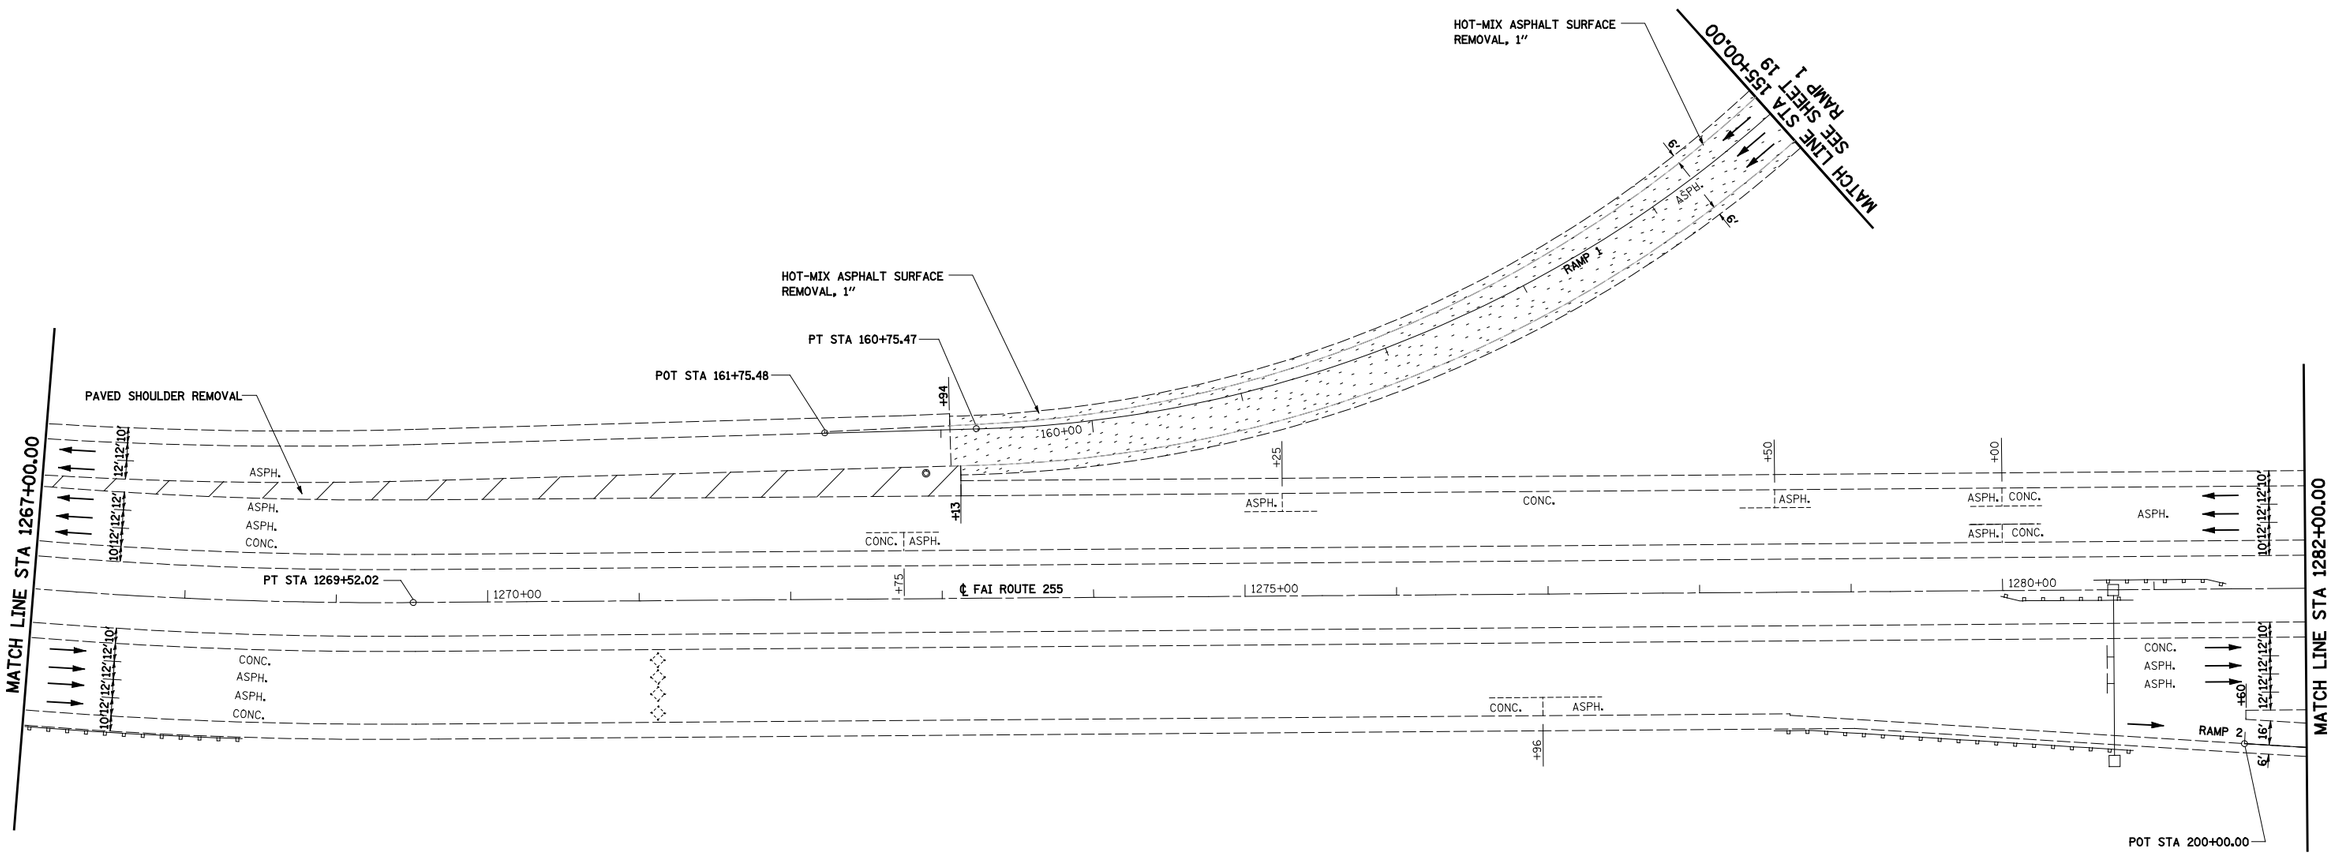

LEGEND

- COMBINATION CURB AND GUTTER REMOVAL
- HOT-MIX ASPHALT SURFACE REMOVAL, 1"
- BRIDGE APPROACH SHOULDER REMOVAL
- MEDIAN REMOVAL
- HOT-MIX ASPHALT SURFACE REMOVAL - BUTT JOINT
- PORTLAND CEMENT CONCRETE SURFACE REMOVAL - BUTT JOINT
- PAVED SHOULDER REMOVAL
- PAVED SHOULDER REMOVAL (SPECIAL)

0 50' 100'

FILE NAME = $FILEL$	USER NAME = Paul	DESIGNED - JWS	REVISED -
		DRAWN - PDB	REVISED -
	PLOT SCALE = 100.0000 ' / IN.	CHECKED - BRM	REVISED -
	PLOT DATE = 7/31/2012	DATE - 7-19-11	REVISED -

STATE OF ILLINOIS
DEPARTMENT OF TRANSPORTATION

REMOVAL PLAN SHEET, FAI 255

SCALE: 1"=50' | SHEET NO. 4 OF 21 SHEETS | STA. 1267+00.00 TO STA. 1282+00.00

F.A.I RTE.	SECTION	COUNTY	TOTAL SHEETS	SHEET NO.
255	60-(7,8)RS-2	MADISON	261	147
		CONTRACT NO. 76A89		
	ILLINOIS FED. AID PROJECT			