PART OF SEC. 12 & 13, T2N, R10W OF THE 3RD P.M. ST. CLAIR COUNTY, ILLINOIS

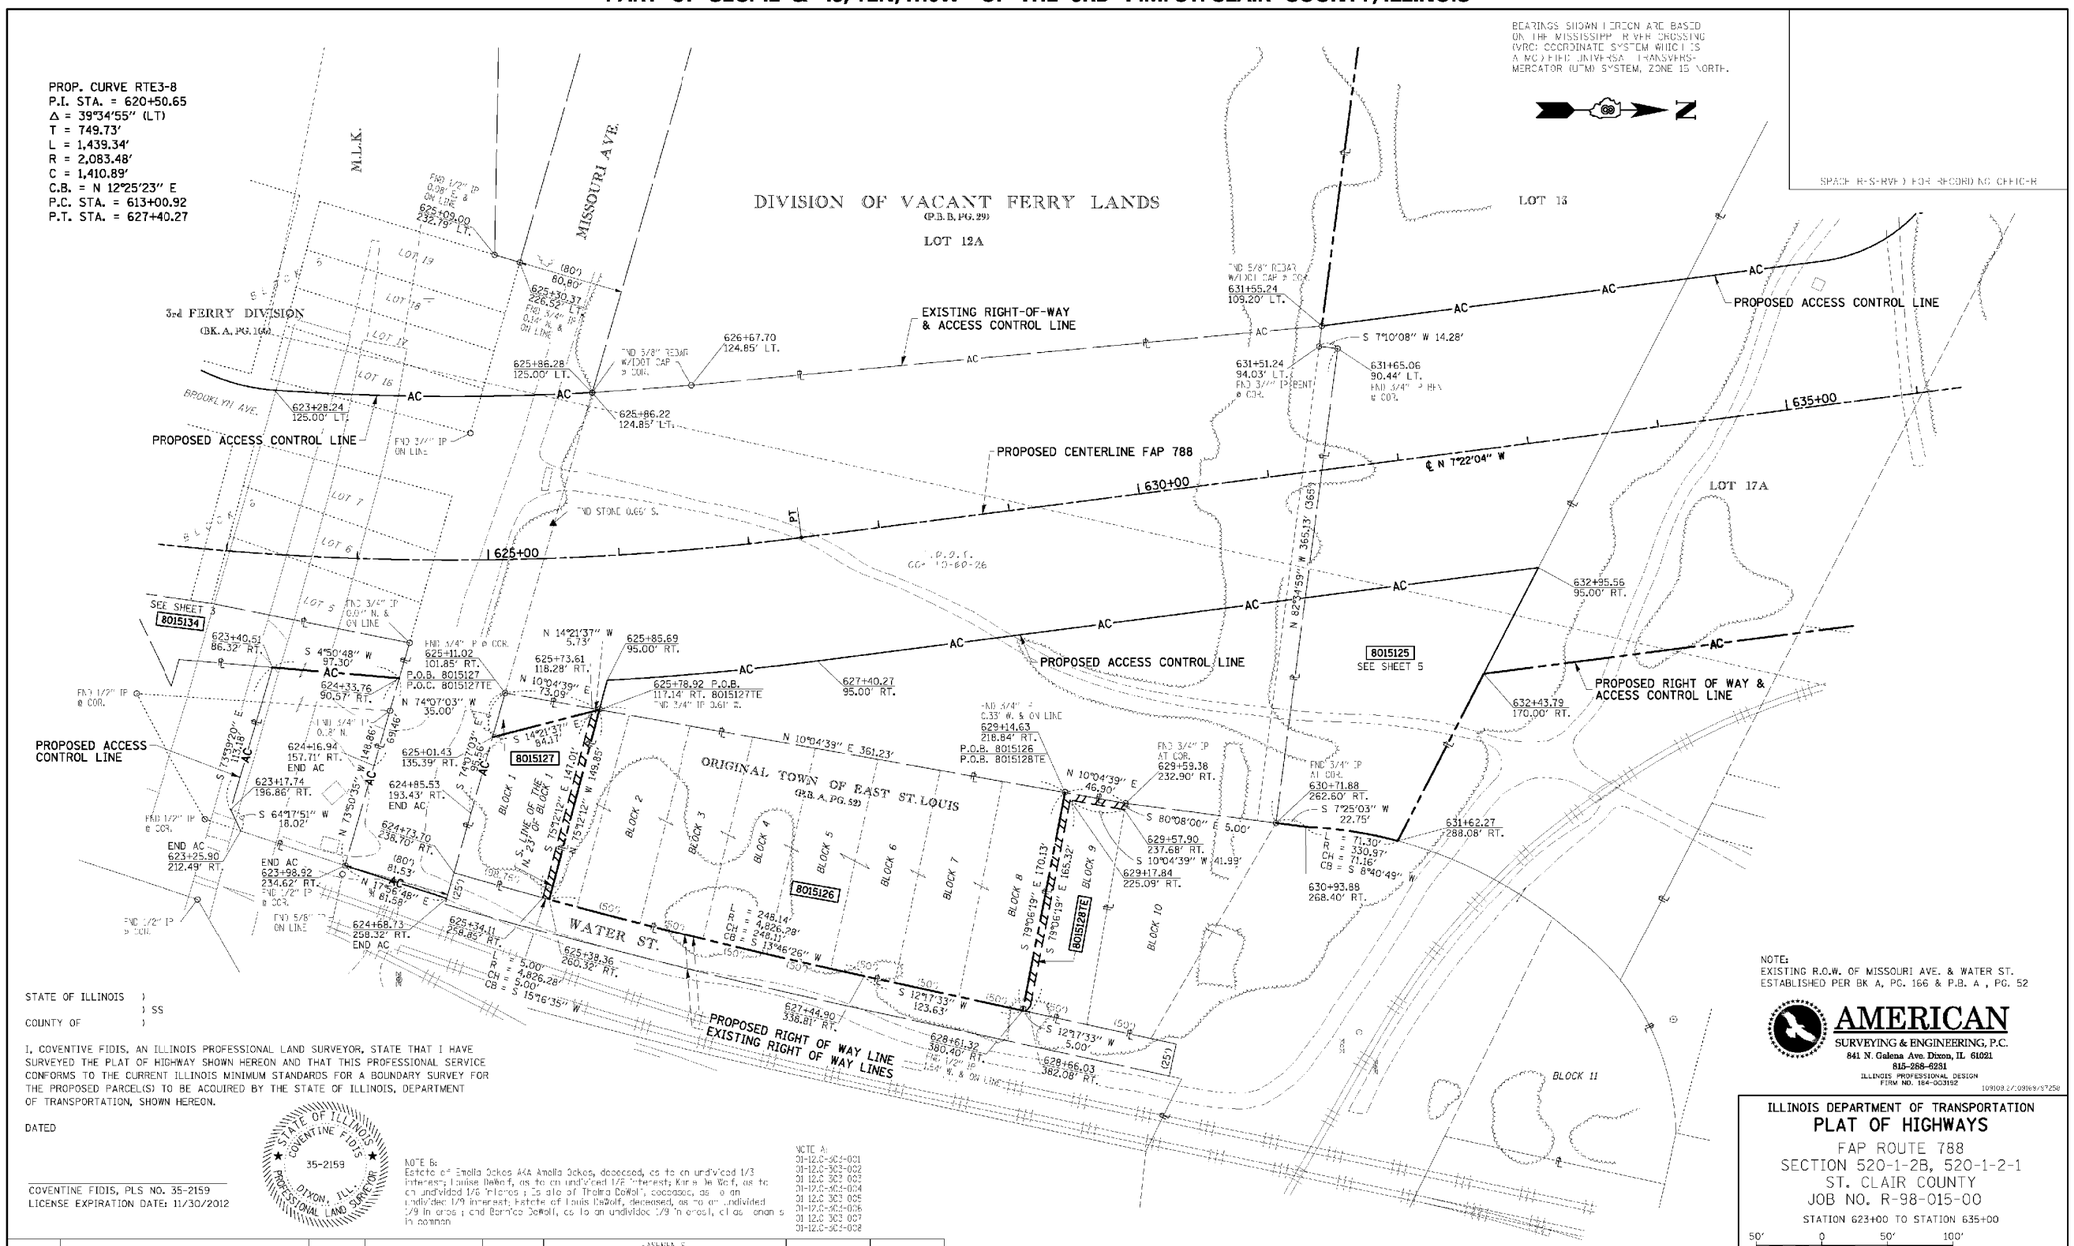

STATE OF ILLINOIS)
) SS
COUNTY OF)

I, COVENTIVE FIDIS, AN ILLINOIS PROFESSIONAL LAND SURVEYOR, STATE THAT I HAVE SURVEYED THE PLAT OF HIGHWAY SHOWN HEREON AND THAT THIS PROFESSIONAL SERVICE CONFORMS TO THE CURRENT ILLINOIS MINIMUM STANDARDS FOR A BOUNDARY SURVEY FOR THE PROPOSED PARCEL(S) TO BE ACQUIRED BY THE STATE OF ILLINOIS, DEPARTMENT OF TRANSPORTATION, SHOWN HEREON.

DATED

COVENTINE FIDIS, PLS NO. 35-2159
LICENSE EXPIRATION DATE: 11/30/2012

STATE OF ILLINOIS ★ COVENTINE FIDIS ★ 35-2159 ★ DIXON, ILL. ★ PROFESSIONAL LAND SURVEYOR

NOTE B:
Estate of Emelia Oakes AKA Amelia Oakes, deceased, as to an undivided 1/3 interest; Louise DeWolf, as to an undivided 1/6 interest; Karen DeWolf, as to an undivided 1/6 interest; as sole of Thelma DeWolf, deceased, as to an undivided 1/9 interest; Estate of Louis DeWolf, deceased, as to an undivided 1/9 interest; and Bernice DeWolf, as to an undivided 1/9 interest, all as tenants in common

PARCEL NO.	OWNER	% OF HOLDING	FEE SIMPLE ACQUISITION		REMAINDER	EASEMENTS			PERMANENT TAX NUMBER	PROPERTY ACQUIRED BY
			ACRES	SQ. FT.	ACRES	PE = PERMANENT TE = TEMPORARY ACRES	SQ. FT.	PURPOSE		
8015126	K.D. GADDY SC 6427	1 100%	1.9596	85,374	0.0000	N/A	N/A		SEE NOTE A	
8015127	ESTATE OF EMELIA OAKES, et al SEE NOTE B SC-6281	1 2.2488	0.3292	1,272	0.2256	TE 0.0172	TE 748	GRADING & SHAPING	01 12.0 303 009	
8015128	CSX TRANSPORTATION, INC. SC-6426	0.1902	N/A	N/A	N/A	TE 0.0244	TE 1,061	GRADING & SHAPING	01 12.0 500 006	

COMPLETION DATE OF FIELD WORK PERFORMED	
LAND SURVEY:	ROW STAKING:

AMERICAN
SURVEYING & ENGINEERING, P.C.
841 N. Galena Ave. Dixon, IL 61021
815-288-6251
ILLINOIS PROFESSIONAL DESIGN FIRM NO. 184-003152
109103.27/09089/57258

ILLINOIS DEPARTMENT OF TRANSPORTATION
PLAT OF HIGHWAYS
FAP ROUTE 788
SECTION 520-1-2B, 520-1-2-1
ST. CLAIR COUNTY
JOB NO. R-98-015-00
STATION 623+00 TO STATION 635+00
50' 0 50' 100'
SCALE: 1" = 50'
SHEET 4 OF 10

ILLINOIS DEPARTMENT OF TRANSPORTATION
DIVISION OF HIGHWAYS/REGION 5/DISTRICT 8
1102 EASTPORT PLAZA DRIVE
COLLINSVILLE, ILLINOIS 62234-6198

F.A. RTE.	SECTION	COUNTY	TOTAL SHEETS	SHEET NO.
		CONTRACT NO.		
FED. ROAD DIST. NO.	ILLINOIS FED. AID PROJECT			

FAP ROUTE 788 CONSTRUCTION SECTION 520-1-2B, 520-1-2-1 ST. CLAIR COUNTY JOB # R-98-015-00 PART OF SEC. 12 & 13, T2N, RIOW OF THE 3RD P.M. ST. CLAIR COUNTY, ILLINOIS

REV: 3/15/12

Farnsworth GROUP, INC.
2709 McGraw Drive
Bloomington, Illinois 61704
309/663-8435, 309/663-1571 fax

USER NAME = $USER$	DESIGNED - JJO	REVISED -	
	DRAWN - JJO	REVISED -	
PLOT SCALE = $SCALE$	CHECKED - PJM	REVISED -	
PLOT DATE = $DATE$	DATE - 06/26/12	REVISED -	

STATE OF ILLINOIS
DEPARTMENT OF TRANSPORTATION

RIGHT OF WAY PLANS

SCALE: | SHEET NO. OF SHEETS | STA. TO STA.

F.A.P. RTE.	SECTION	COUNTY	TOTAL SHEETS	SHEET NO.
788	520-1-2B	ST. CLAIR	94	23
		CONTRACT NO. 76F69		
	ILLINOIS FED. AID PROJECT			

24-8621