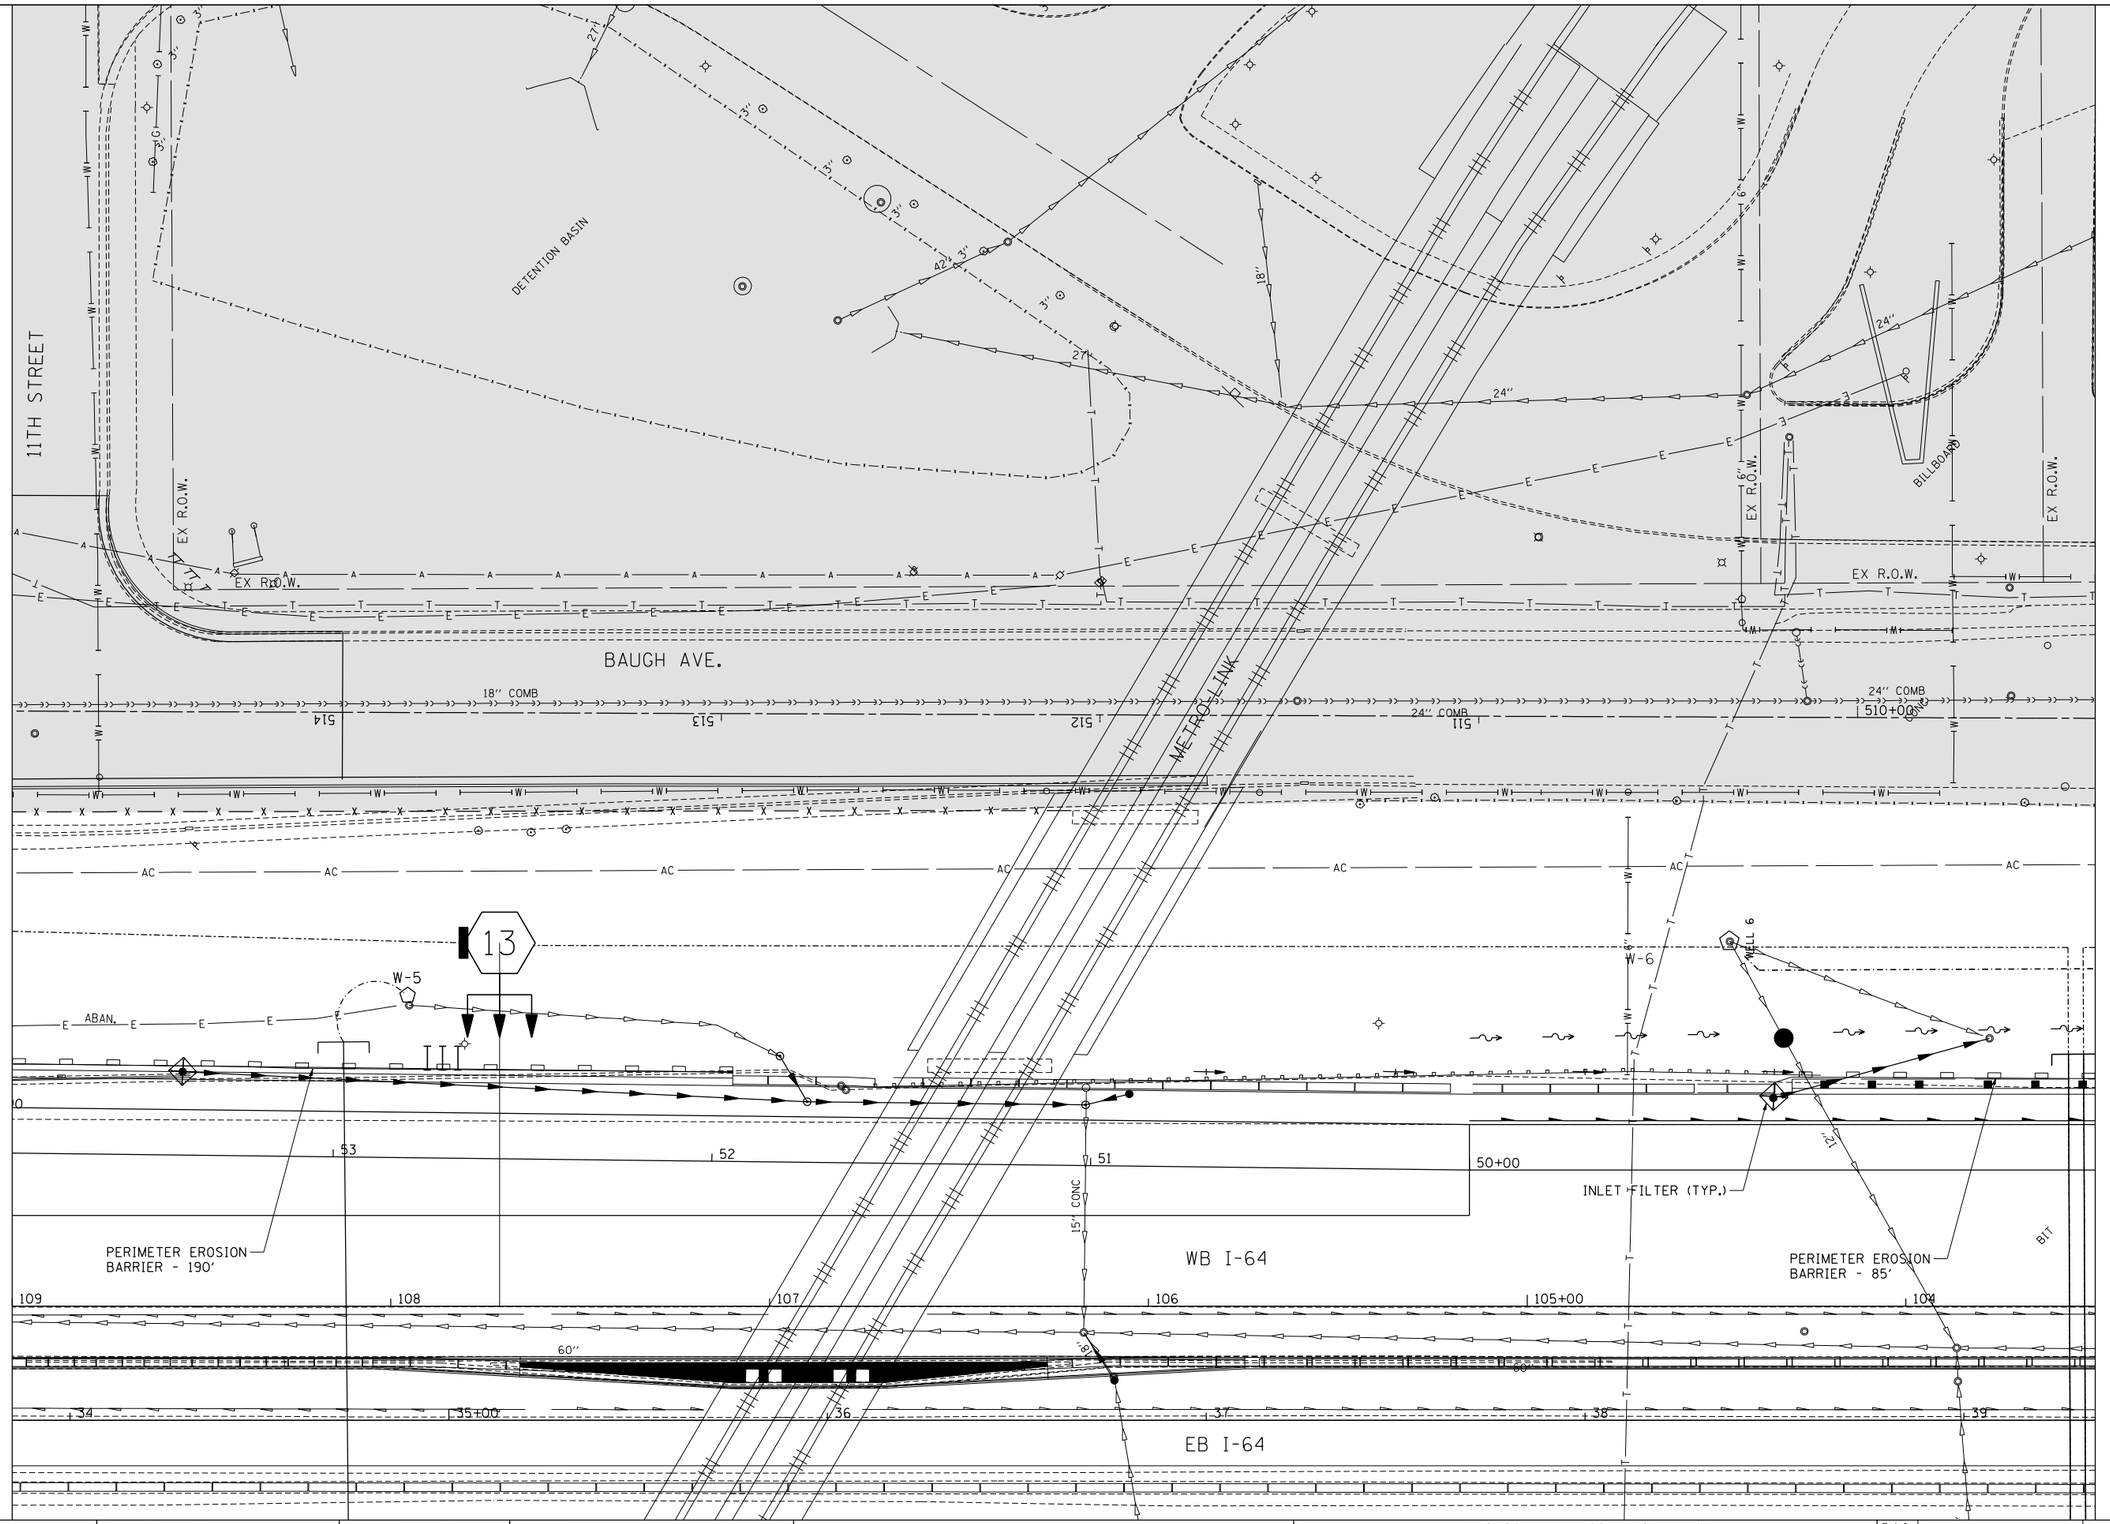

\\D8TRI-71-LAYOUT\LDSN,..\D8TRI-71-BORDER\LDSN,..\D8CONN-PW-MOTIF\LDSN,..\D8TRI-76C52-MOT\FILDSN,..\D8TRI-76C51-MOTIF\LDSN,..\D8TRI-35-LNDSCP\LDSN,..\D8TRI-37-LNDSCP\LDSN,..\D8TRI-40-LNDSCP\LDSN,..\D8TRI-71-LNDSCP\LDSN
10-03-2012, 14:23:59 BONDNU30 \\FS-0044-MAIN\VAULT\-TRANS\07\22821208B8-001\CIVIL\CAD\99 ALL CONTRACTS\TRI\SHEETS CONTRACT 76F71\D8TRI-71-SHT-LANDSCAPE-67.DGN

FILE NAME = $FILE$	USER NAME = $USER$	DESIGNED - JM	REVISED -	
		DRAWN - MDN	REVISED -	
	PLOT SCALE = $SCALE$	CHECKED - JB	REVISED -	
	PLOT DATE = $DATE$	DATE - 10/05/12	REVISED -	

TENG & ASSOCIATES, INC.
ENGINEERS/ARCHITECTS/PLANNERS
CHICAGO, ILLINOIS

STATE OF ILLINOIS
DEPARTMENT OF TRANSPORTATION

PROPOSED LANDSCAPING PLANS
WESTBOUND I-64 2

SCALE: 1"=20' | SHEET NO. 17 OF 21 SHEETS | STA. | TO STA.

F.A.I. RTE.	SECTION	COUNTY	TOTAL SHEETS	SHEET NO.
64	82-1-R(A)ILS	ST. CLAIR	83	39
		CONTRACT NO. 76F71		
FED. ROAD DIST. NO.	ILLINOIS	FED. AID PROJECT		