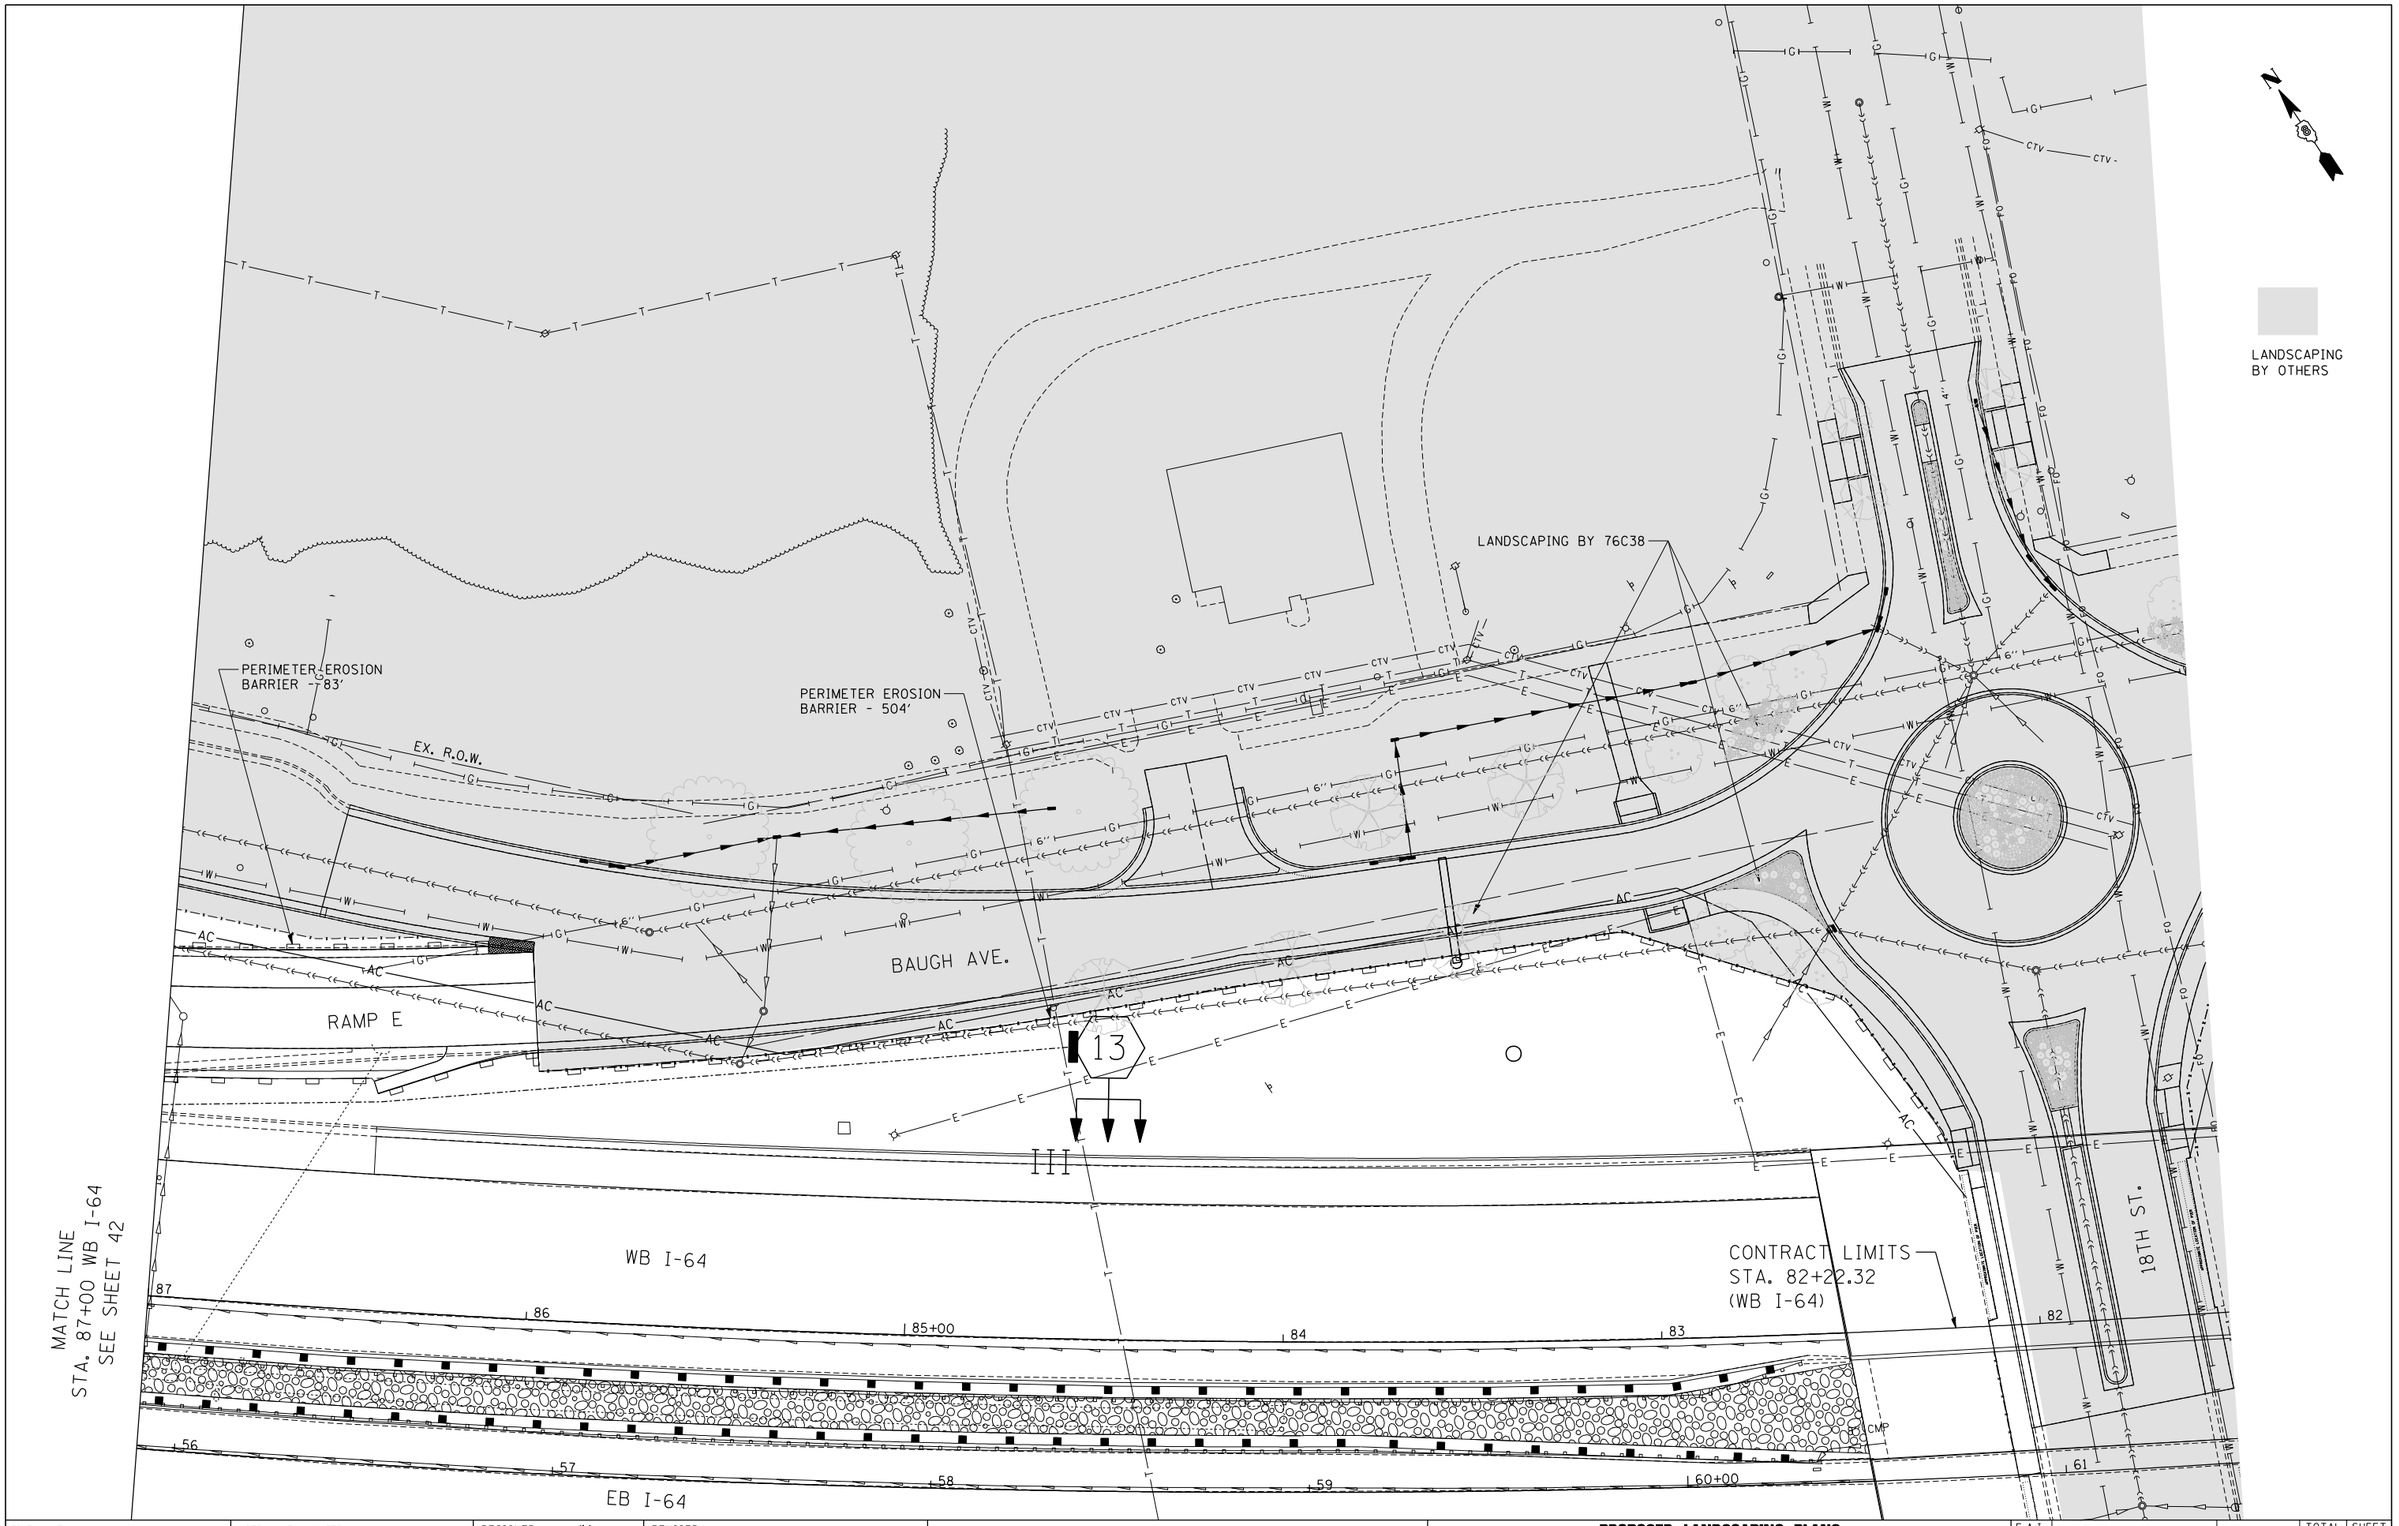

\\D8TRI-71-LAYOUTS.DGN, \\D8TRI-71-BORDER1.DGN, \\D8CONN-99-MOTIF1.DGN, \\D8TRI-76C52-MOTIF1.DGN, \\D8TRI-76C51-MOTIF1.DGN, \\D8TRI-35-LNDSCP1.DGN, \\D8TRI-36-LNDSCP1.DGN, \\D8TRI-38-LNDSCP.DGN, \\D8TRI-40-LNDSCP1.DGN, \\D8TRI-71-LNDSCP1.DGN
12-03-2012, 15:54:35 BONDNJO \\FS-8844-VAH\VAULT_D-TRANS_87\2282-28868-8801\CIVIL\CAD\99 ALL CONTRACTS\TRI\SHEETS CONTRAC 76F71\D8TRI-71-SHT-LANDSCAPE2-621.DGN

FILE NAME = $FILE1$	USER NAME = $USER$	DESIGNED - JM	REVISED -
		DRAWN - MDN	REVISED -
TENG & ASSOCIATES, INC. ENGINEERS/ARCHITECTS/PLANNERS CHICAGO, ILLINOIS	PLOT SCALE = $SCALE$	CHECKED - JB	REVISED -
	PLOT DATE = $DATE$	DATE - 10/05/12	REVISED -

STATE OF ILLINOIS
DEPARTMENT OF TRANSPORTATION

PROPOSED LANDSCAPING PLANS
WESTBOUND I-64 6

SCALE: 1"=20' | SHEET NO. 21 OF 21 SHEETS | STA. | TO STA.

F.A.I. RTE.	SECTION	COUNTY	TOTAL SHEETS	SHEET NO.
64	82-1-R(A)LS	ST. CLAIR	83	43
		CONTRACT NO. 76F71		
FED. ROAD DIST. NO.	ILLINOIS	FED. AID PROJECT		