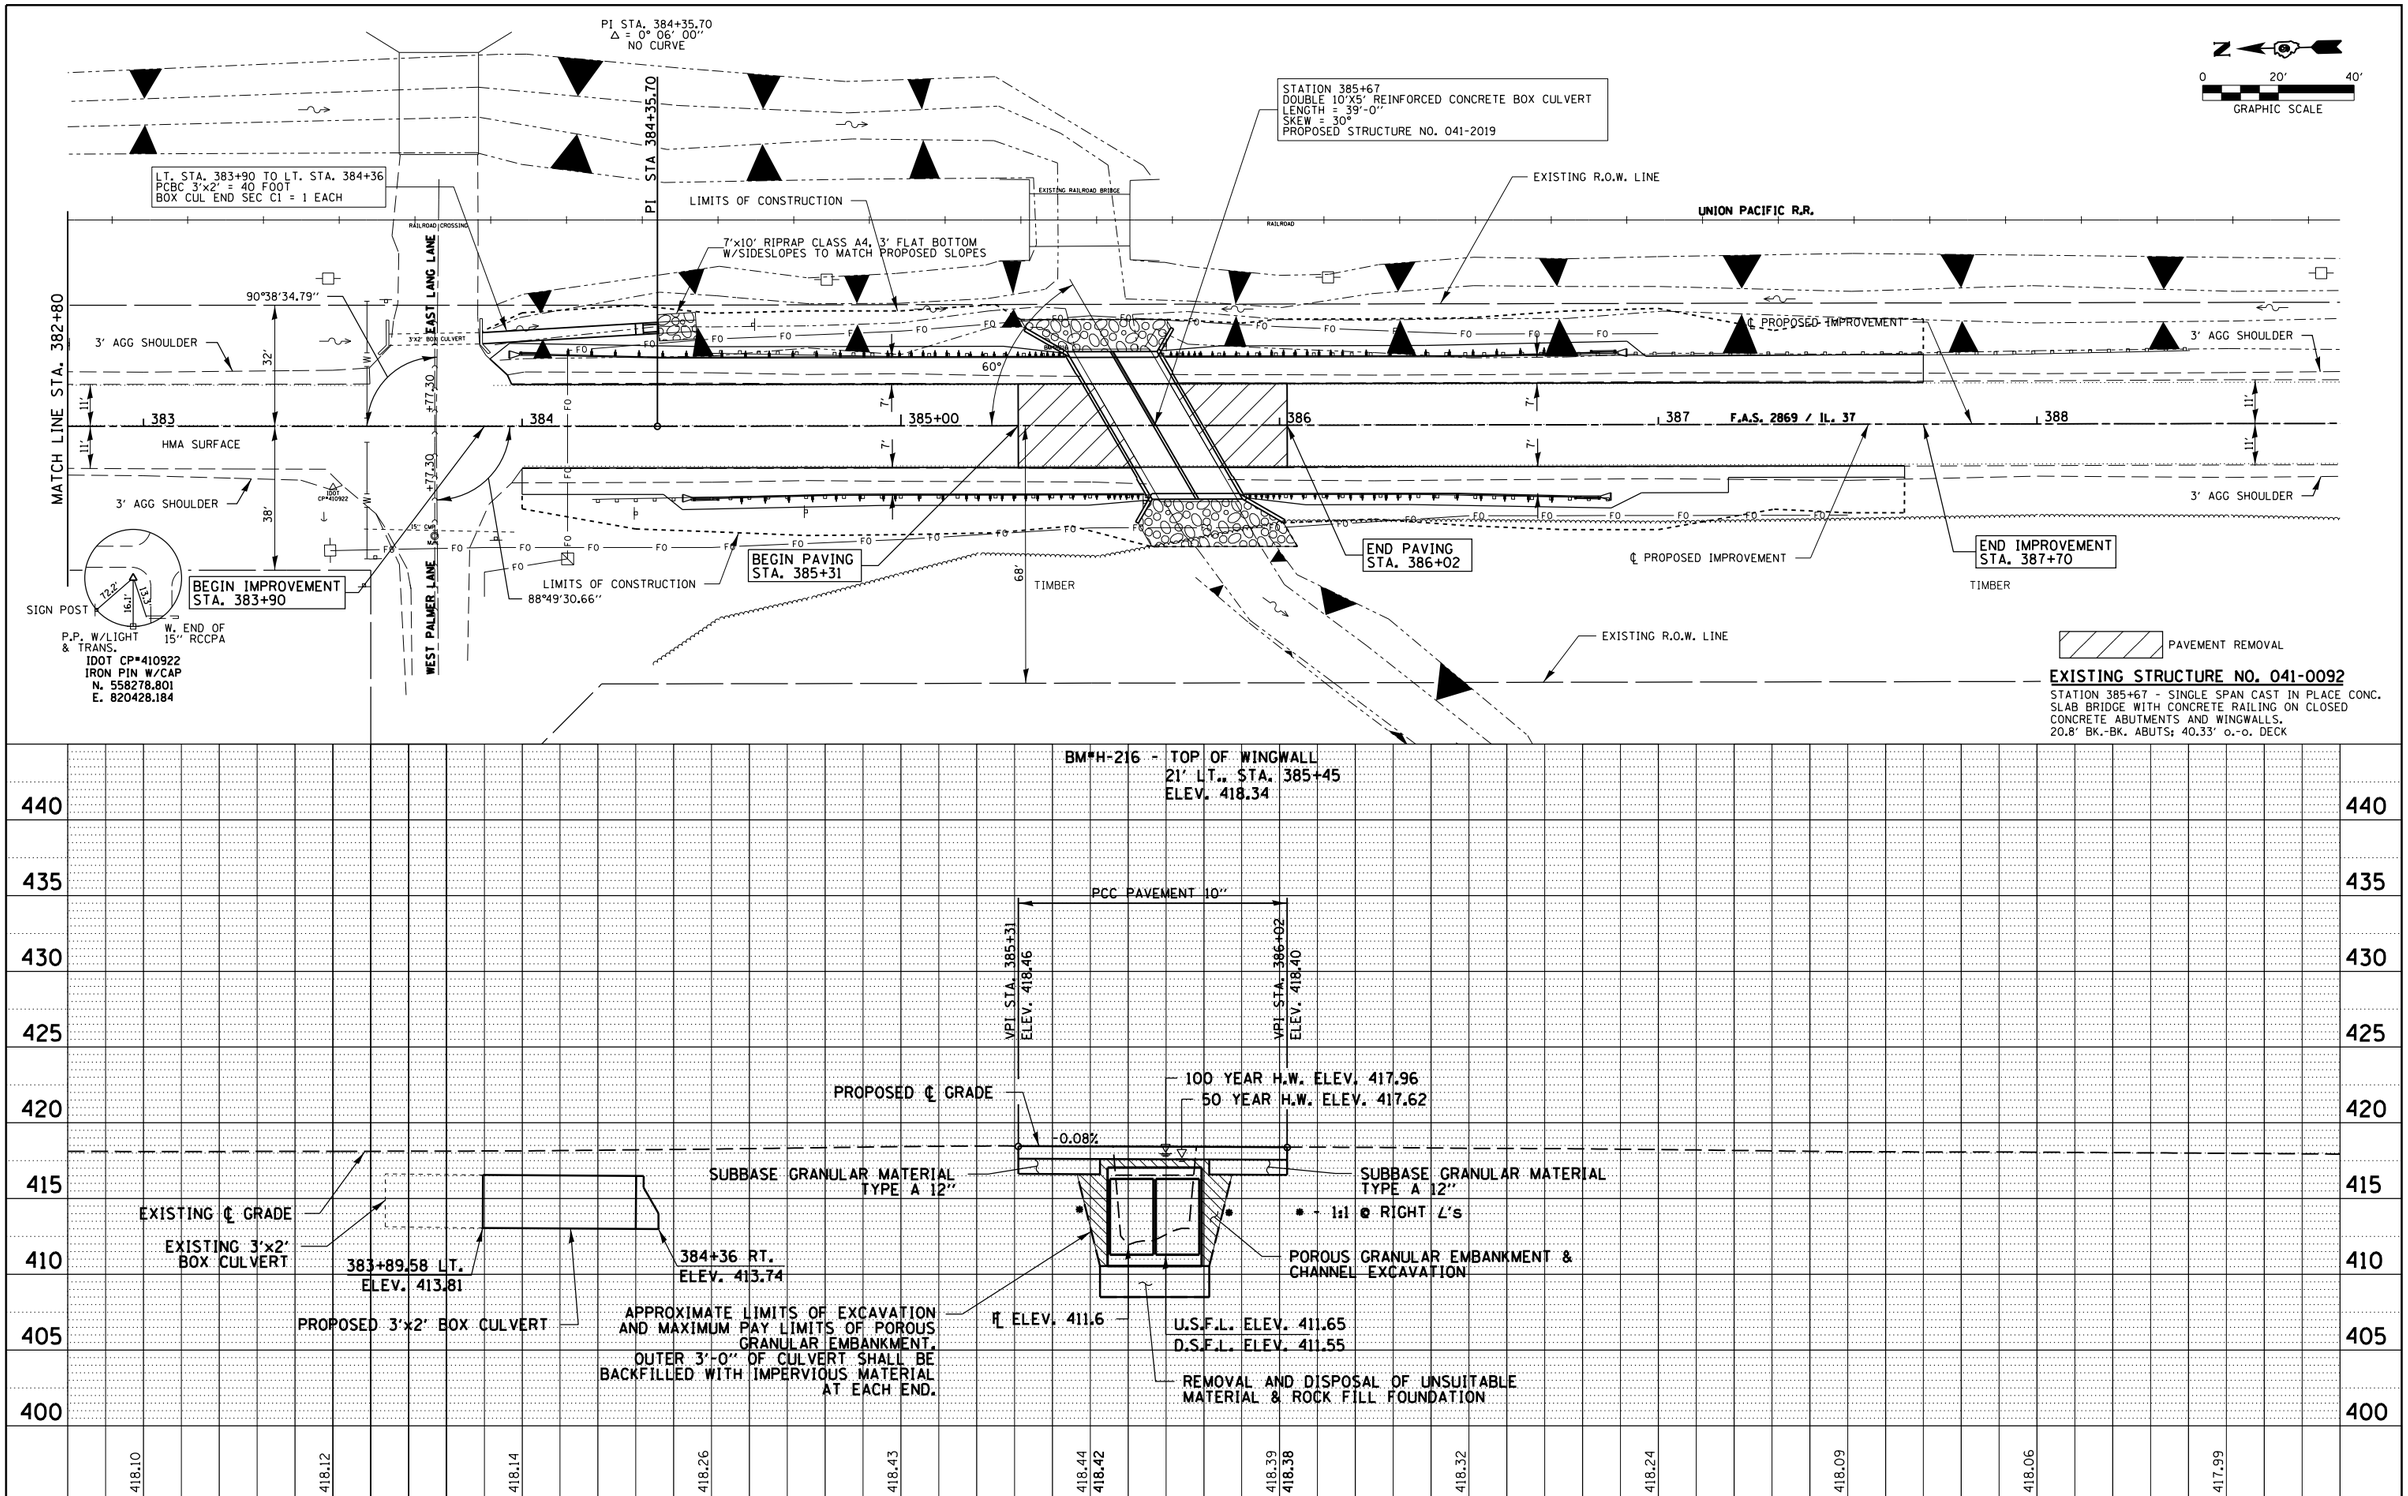

PLAN: SURVEYED / PLOTTED / ALIGNMENT CHECKED / RT. OF WAY CHECKED / CADD FILE NAME / NOTE BOOK NO. / BY / DATE

PROFILE: SURVEYED / PLOTTED / GRADES CHECKED / B.M. NOTED / STRUCTURE NOTAT'NS CHK'D / NOTE BOOK NO. / BY / DATE

FILE NAME = c:\pw_work\pwidot\lavenderba\d0324\ROE78148\SER$plnprf2.dgn	DESIGNED - L.F.S.	REVISED -	STATE OF ILLINOIS DEPARTMENT OF TRANSPORTATION
HAMPTON, LENZINI AND RENWICK, INC. 3085 STEVENSON DRIVE, SUITE 201 SPRINGFIELD, ILLINOIS 62703	DRAWN - T.W.K.	REVISED -	
PLOT SCALE = 40.0000 ' / in.	CHECKED - J.W.F.	REVISED -	
ILLINOIS PROFESSIONAL DESIGN FIRM LS / PE / SE CORP. 184.000959	PLOT DATE = 10/12/2012	DATE - 10/04/12	REVISED -

PLAN & PROFILE
IL. 37

SCALE: | SHEET NO. OF SHEETS | STA. TO STA.

F.A.S.	SECTION	COUNTY	TOTAL SHEETS	SHEET NO.
2869	2B-1	JEFFERSON	36	13

CONTRACT NO. 78148

ILLINOIS FED. AID PROJECT