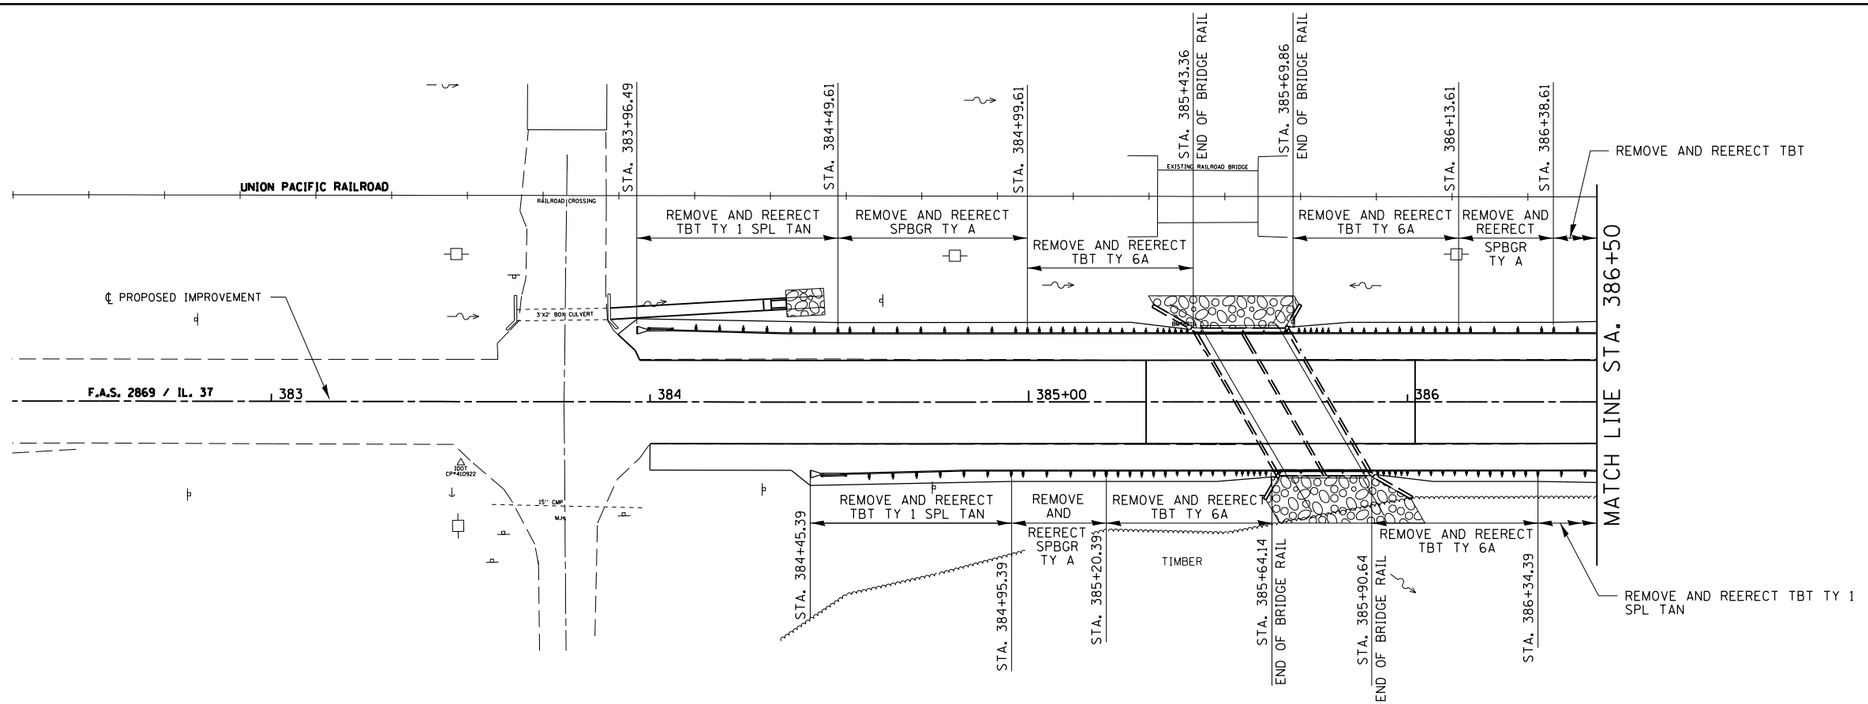

FILE NAME = c:\pw_work\pwidot\lavenderba\D0223475\D978455\sht-details1.dgn		DESIGNED - L.F.S.	REVISED -	**STATE OF ILLINOIS** **DEPARTMENT OF TRANSPORTATION**
HAMPTON, LENZINI AND RENWICK, INC. 3085 STEVENSON DRIVE, SUITE 201 SPRINGFIELD, ILLINOIS 62703 ILLINOIS PROFESSIONAL DESIGN FIRM LS / PE / SE CORP. 184.000959		DRAWN - T.W.K.	REVISED -	
	PLOT SCALE = 2.0000 ' / in.	CHECKED - J.W.F.	REVISED -	
	PLOT DATE = 10/12/2012	DATE - 10/04/12	REVISED -	

GUARDRAIL LAYOUT
IL. 37

SCALE: | SHEET NO. OF SHEETS | STA. | TO STA.

F.A.S.	SECTION	COUNTY	TOTAL SHEETS	SHEET NO.
2869	2B-1	JEFFERSON	36	19
		CONTRACT NO. 78148		
	ILLINOIS	FED. AID PROJECT		