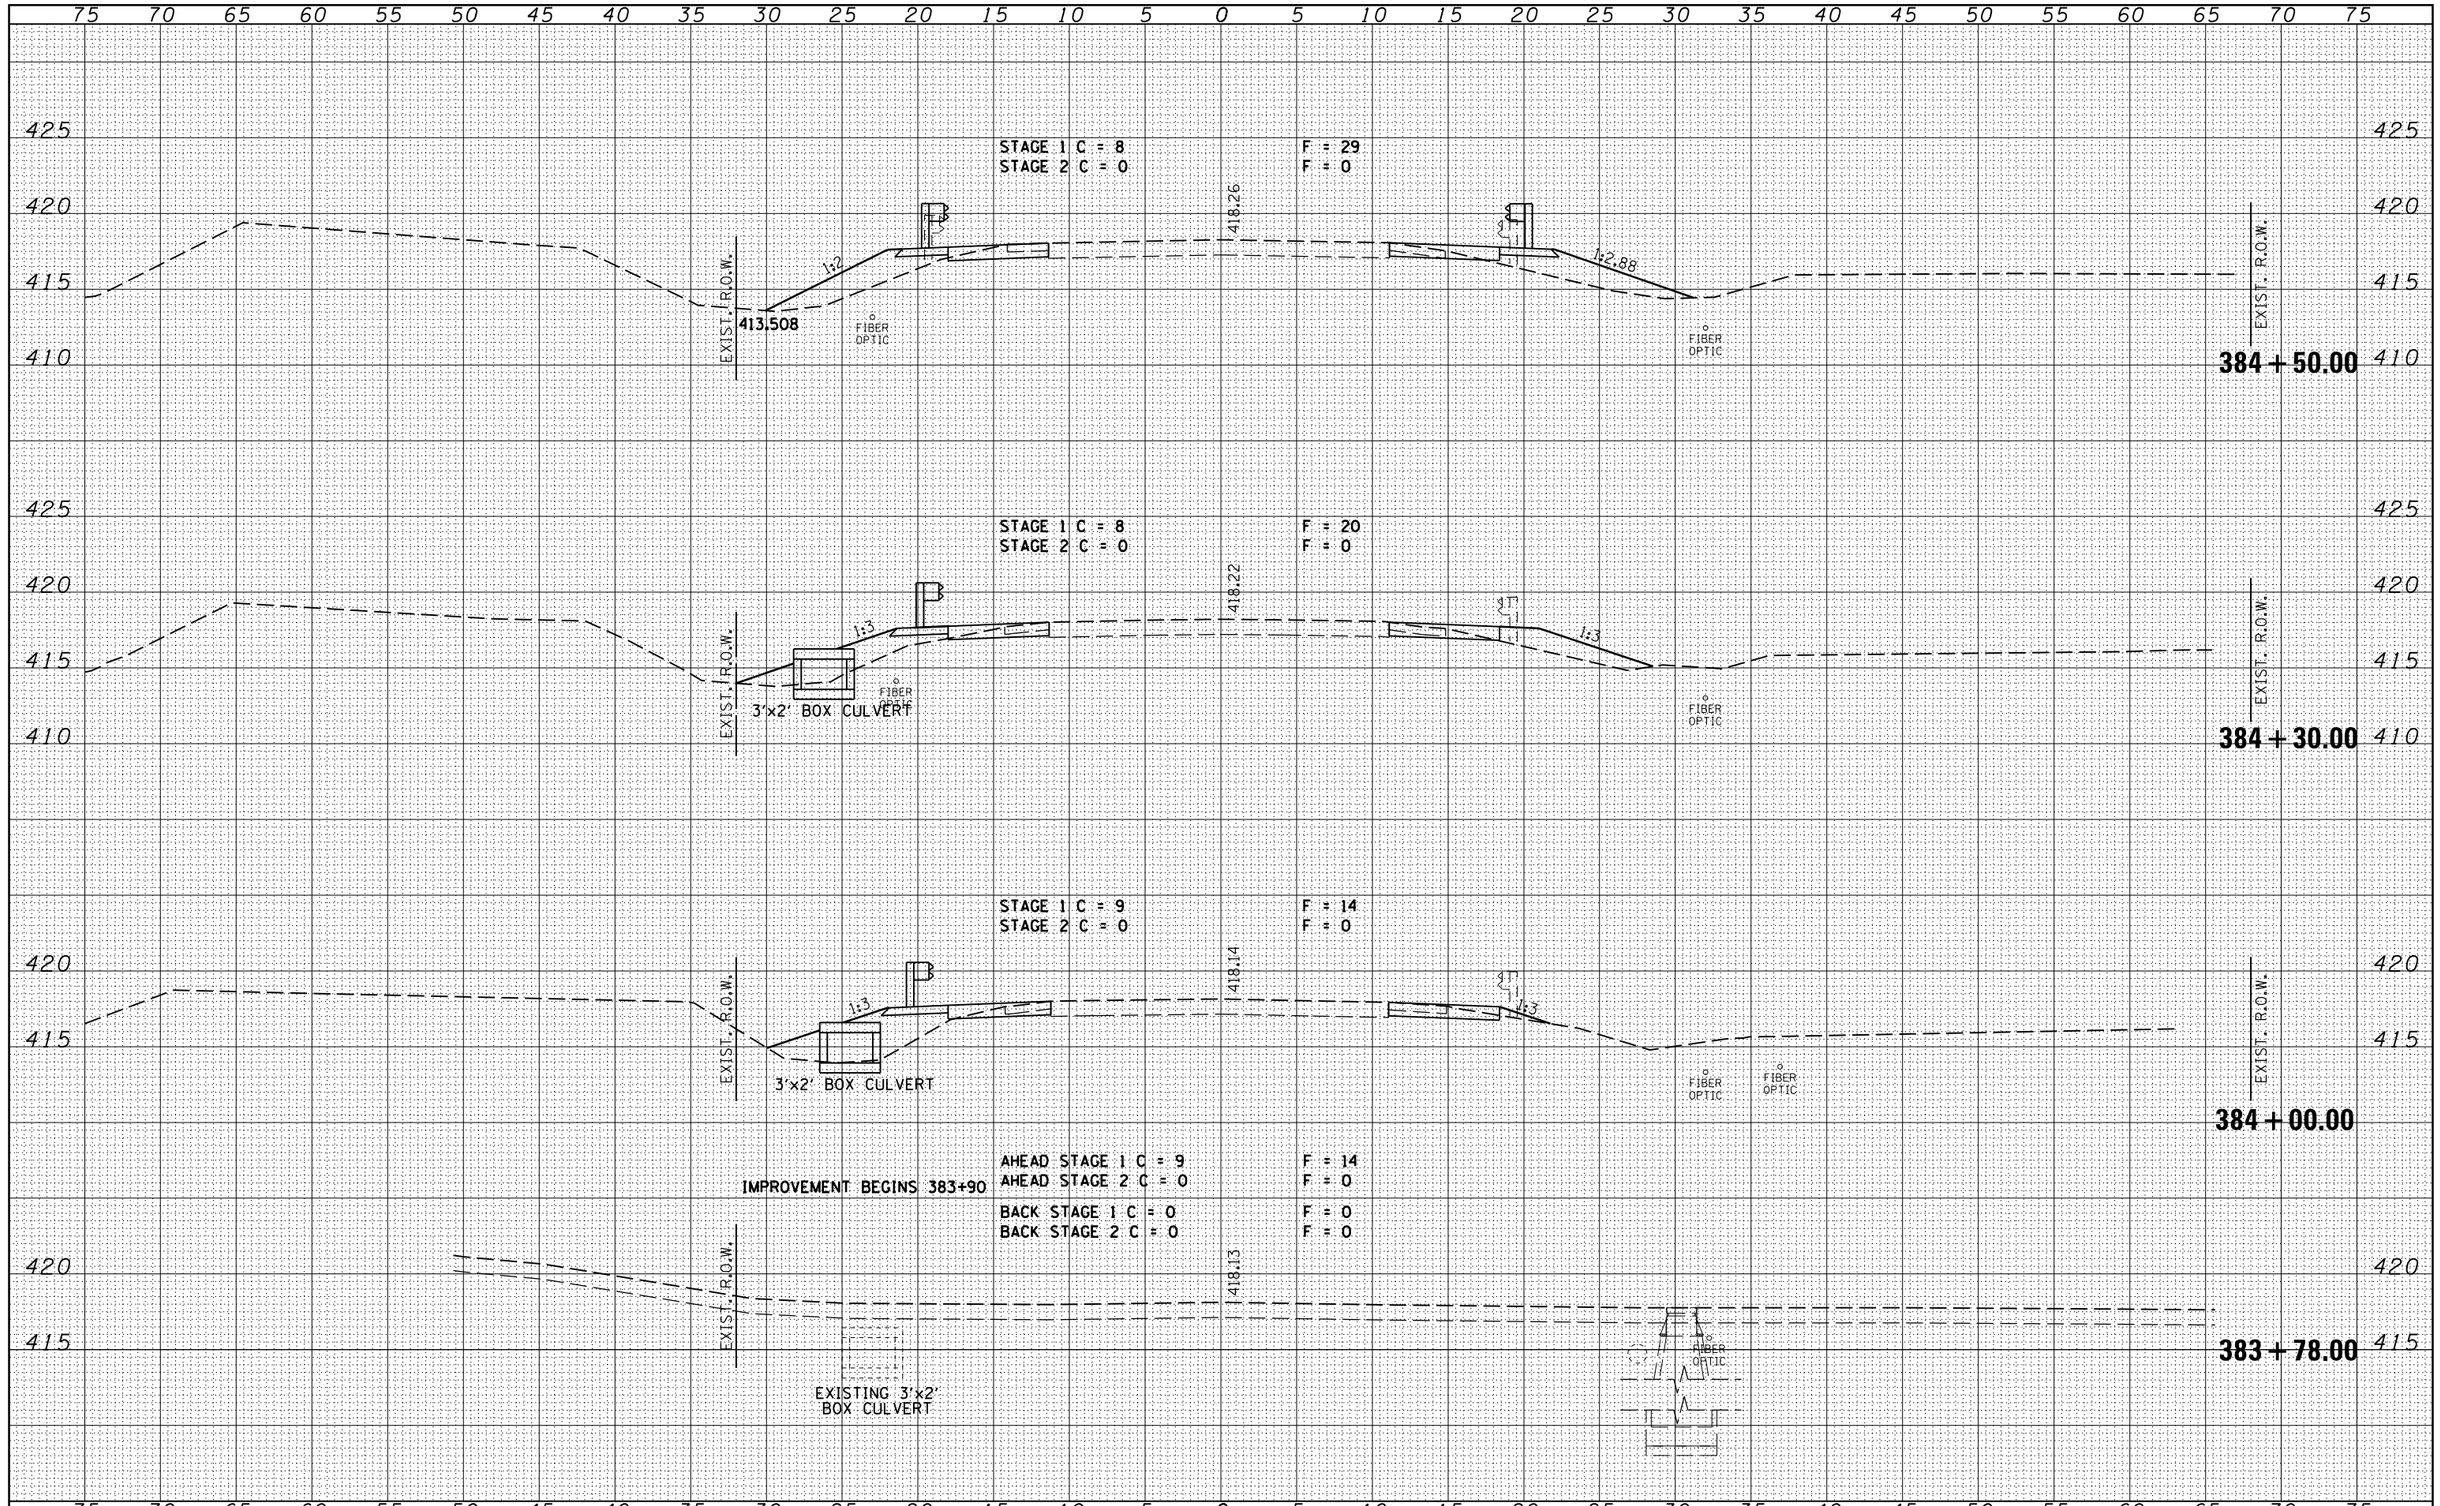

FINAL SURVEY		BY	DATE
	SURVEYED		
	PLOTTED		
NOTE BOOK	TEMPLATE		
	AREAS		
NO.	AREAS CHECKED		

ORIGINAL SURVEY		BY	DATE
	SURVEYED		
	PLOTTED		
NOTE BOOK	TEMPLATE		
	AREAS		
NO.	AREAS CHECKED		

HAMPTON, LENZINI AND RENWICK, INC.
3085 STEVENSON DRIVE, SUITE 201
SPRINGFIELD, ILLINOIS 62703
ILLINOIS PROFESSIONAL DESIGN FIRM
LS / PE / SE CORP. 184.000959

FILE NAME = c:\pw_work\pwidot\lavenderba\d0323405\B9\NAB-sht-USER.dgn

PLOT SCALE = 10.0000 ' / in.

PLOT DATE = 10/12/2012

DESIGNED - L.F.S.	REVISED -	
DRAWN - TWK	REVISED -	
CHECKED - J.W.F.	REVISED -	
DATE - 10/04/12	REVISED -	

STATE OF ILLINOIS
DEPARTMENT OF TRANSPORTATION

CROSS SECTIONS
IL. 37

SCALE: 5H:5V | SHEET NO. OF SHEETS | STA. 383+78.00 TO STA. 384+50.00

F.A.S.	SECTION	COUNTY	TOTAL SHEETS	SHEET NO.
2869	2B-1	JEFFERSON	36	31
		CONTRACT NO. 78148		
FED. ROAD DIST. NO.	ILLINOIS	FED. AID PROJECT		