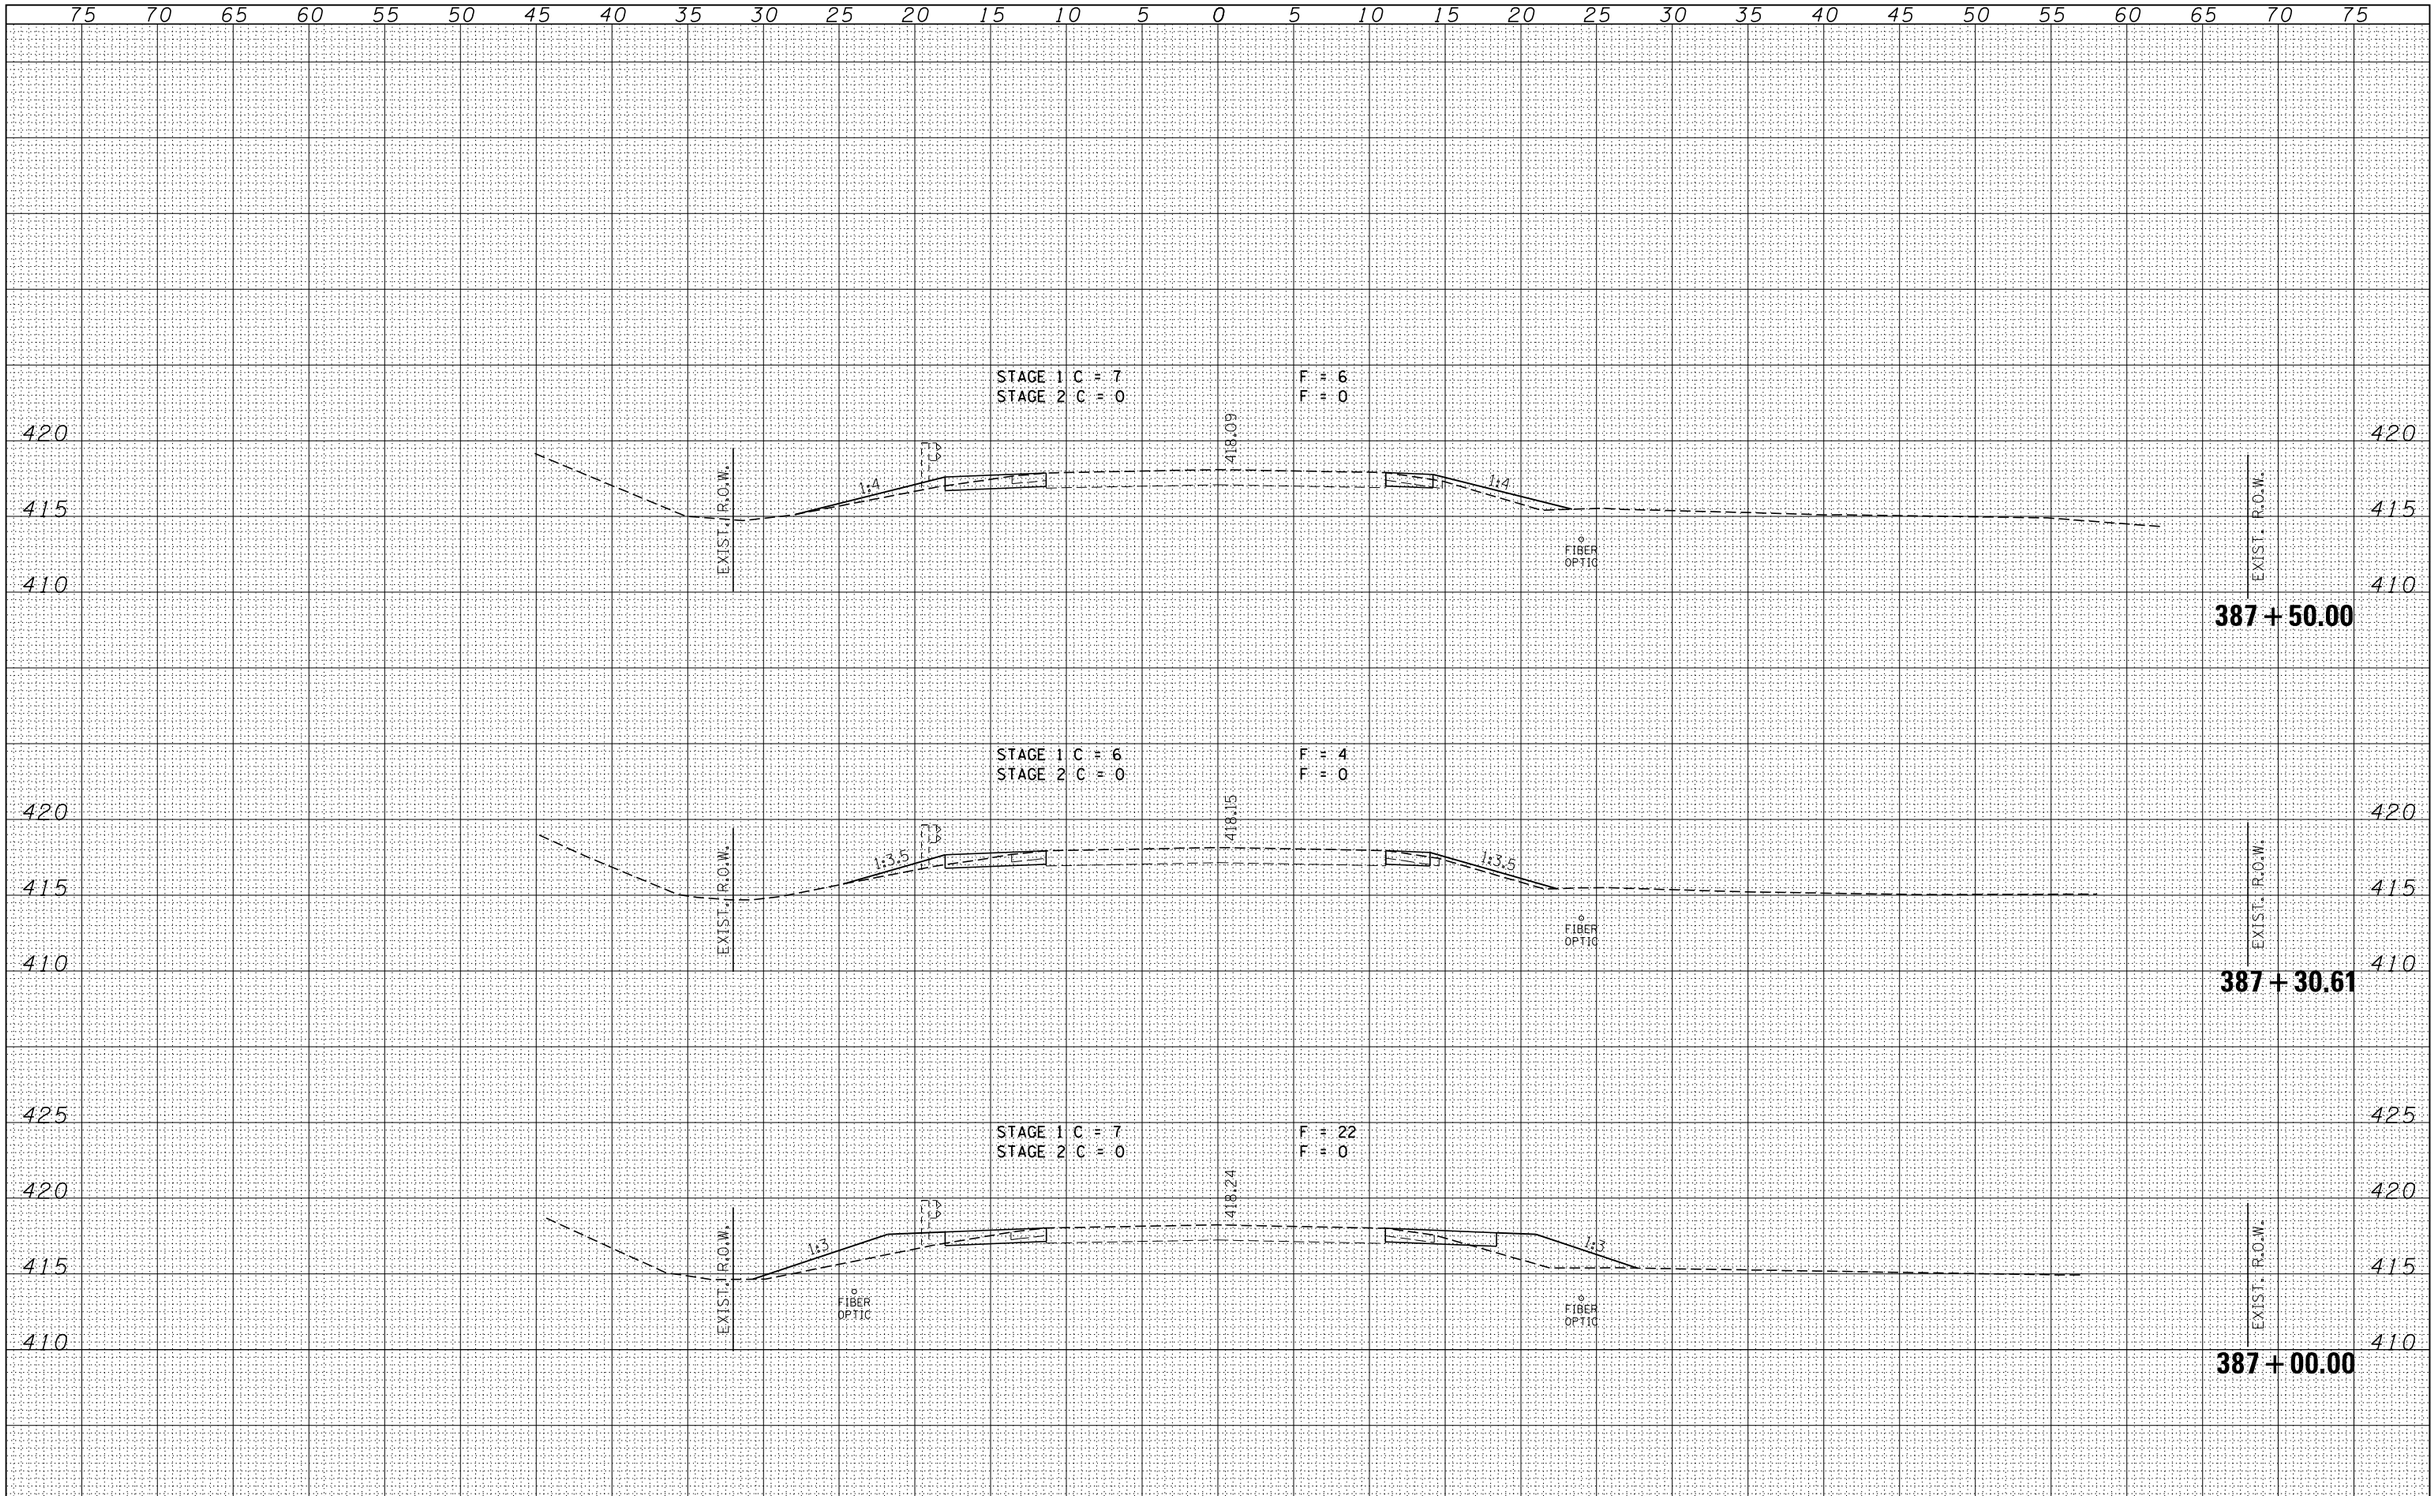

FINAL SURVEY	BY	DATE
SURVEYED		
PLOTTED		
TEMPLATE		
AREAS		
AREAS CHECKED		
NOTE BOOK NO.		

ORIGINAL SURVEY	BY	DATE
SURVEYED		
PLOTTED		
TEMPLATE		
AREAS		
AREAS CHECKED		
NOTE BOOK NO.		

FILE NAME = 0410092-sht-xs.dgn

USER NAME = $USER$

PLOT SCALE = $SCALE$

PLOT DATE = 10/4/2012

DESIGNED - L.F.S.
DRAWN - TWK
CHECKED - J.W.F.
DATE - 10/04/12

REVISED -
REVISED -
REVISED -
REVISED -

HAMPTON, LENZINI AND RENWICK, INC.
3085 STEVENSON DRIVE, SUITE 201
SPRINGFIELD, ILLINOIS 62703
ILLINOIS PROFESSIONAL DESIGN FIRM
LS / PE / SE CORP. 184.000959

STATE OF ILLINOIS
DEPARTMENT OF TRANSPORTATION

CROSS SECTIONS
IL. 37

SCALE: 5H:5V | SHEET NO. OF SHEETS | STA. 387+00.00 TO STA. 387+50.00

F.A.S.	SECTION	COUNTY	TOTAL SHEETS	SHEET NO.
2869	2B-1	JEFFERSON	36	35

CONTRACT NO. 78148

FED. ROAD DIST. NO. | ILLINOIS | FED. AID PROJECT