PLANTER BOX 7

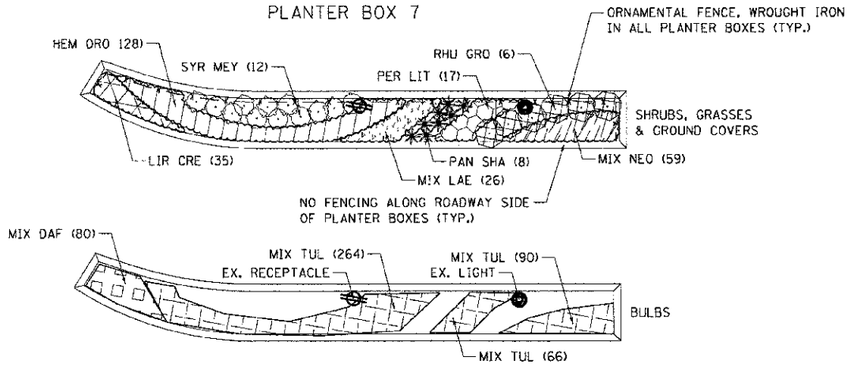

PLANTER BOX 8

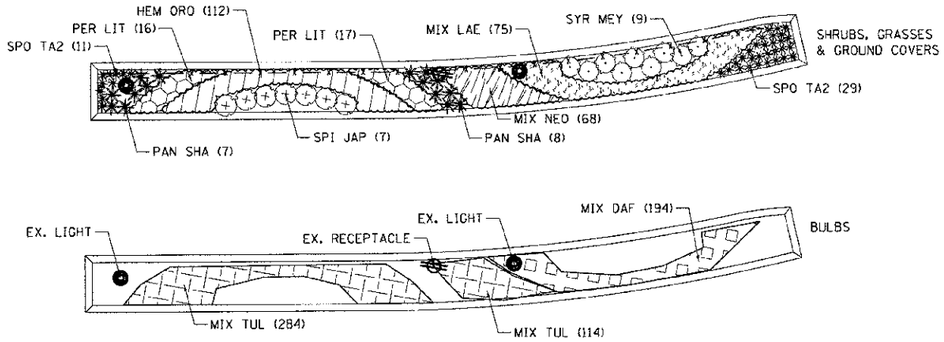

PLANTER BOX 9

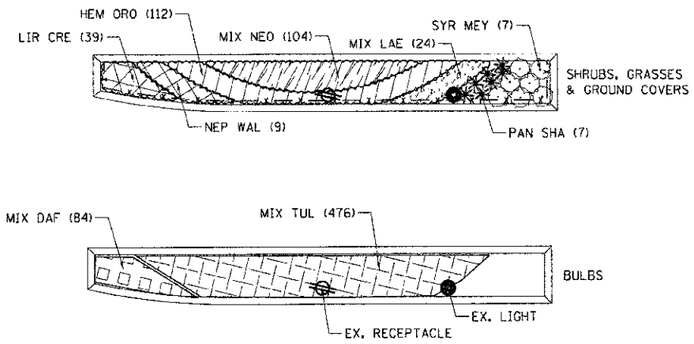

PLANTER BOX 10

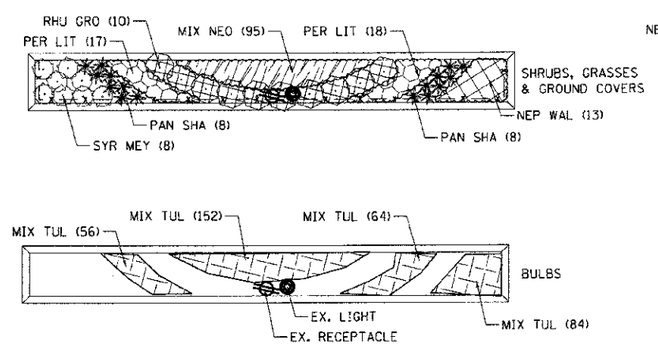

PLANTER BOX 11

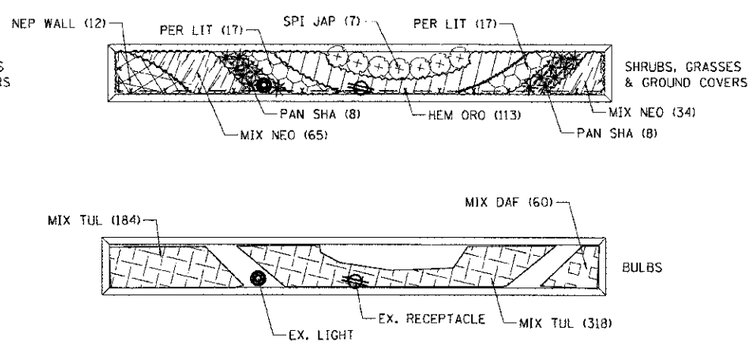

NOTE:
1. SEE PLAN SHEETS 10 TO 14 FOR THE LOCATIONS OF ALL TREES.
2. EACH PLANTER BOX CONTAINS PERENNIAL BULBS AND CONTAINER GROWN PERENNIALS TO BE PLANTED TOGETHER.

FILE NAME = $FILFL$	USER NAME = $USER$	DESIGNED - JM	REVISED -	STATE OF ILLINOIS DEPARTMENT OF TRANSPORTATION	PLANTER BOX DETAIL 2	F.A.S. RTE.	SECTION	COUNTY	TOTAL SHEETS / SHEET NO.
exp U.S. Services Inc. Chicago, IL BUILDINGS·EARTH & ENVIRONMENT·ENERGY INDUSTRIAL·INFRASTRUCTURE·SUSTAINABILITY		DRAWN - MDN	REVISED -			:279	06-00017-01-LS	LA SALLE	29 / 16
	PLOT SCALE = $SCALE$	CHECKED - JB	REVISED -					CONTRACT NO. 87355	
	PLOT DATE = $DATE$	DATE - 10/19/12	REVISED -		SCALE: 1"=10' / SHEET NO. OF SHEETS / STA. TO STA.	FED. ROAD DIST. NO.	ILLINOIS	FED. AID PROJECT	