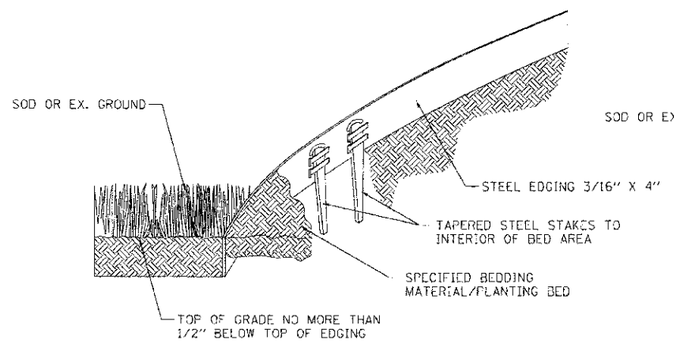

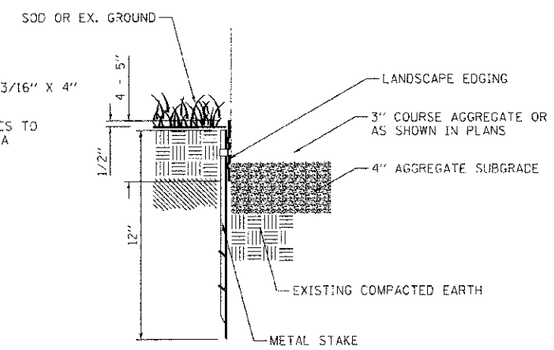

NOTES:

1. INSTALLATION TO BE COMPLETED IN ACCORDANCE WITH MANUFACTURER'S SPECIFICATIONS.
2. DO NOT SCALE DRAWINGS.

LANDSCAPE EDGING

..\0387355-BORDERLDGN,..\0387355-MOTIFLDGN,..\0387355-DETAILLDGN
10-17-2012 14:50:55 BDN3UJO \\FS-0244\AX\VAULT_D TRANS.BF\22022\2447-03\CIVIL\CAD\387355\SHEETS\0387355-SHT-ROADDETAIL.DGN

FILE NAME = $FILEL$	USER NAME = $USER$	DESIGNED - JM	REVISED -	STATE OF ILLINOIS DEPARTMENT OF TRANSPORTATION	PROPOSED DETAILS LANDSCAPE EDGING			F.A.S. RTE.	SECTION	COUNTY	TOTAL SHEETS / SHEET NO.
		DRAWN - MDN	REVISED -					1279	06-00017-01-LS	LA SALLE	29 / 21
exp U.S. Services Inc. Chicago, IL BUILDINGS-EARTH & ENVIRONMENT-ENERGY INDUSTRIAL-INFRASTRUCTURE-SUSTAINABILITY	PLOT SCALE = $SCALE$	CHECKED - JB	REVISED -							CONTRACT NO. 87355	
	PLOT DATE = $DATE$	DATE - 10/19/12	REVISED -		SCALE: N.T.S.	SHEET NO. OF SHEETS	STA. TO STA.	FED. ROAD DIST. NO.	ILLINOIS	FED. AID PROJECT	