FINAL SURVEY	SURVEYED	BY	DATE
NOTE BOOK	PLOTTED		
NO.	TEMPLATE		
	AREAS		
	AREAS CHECKED		

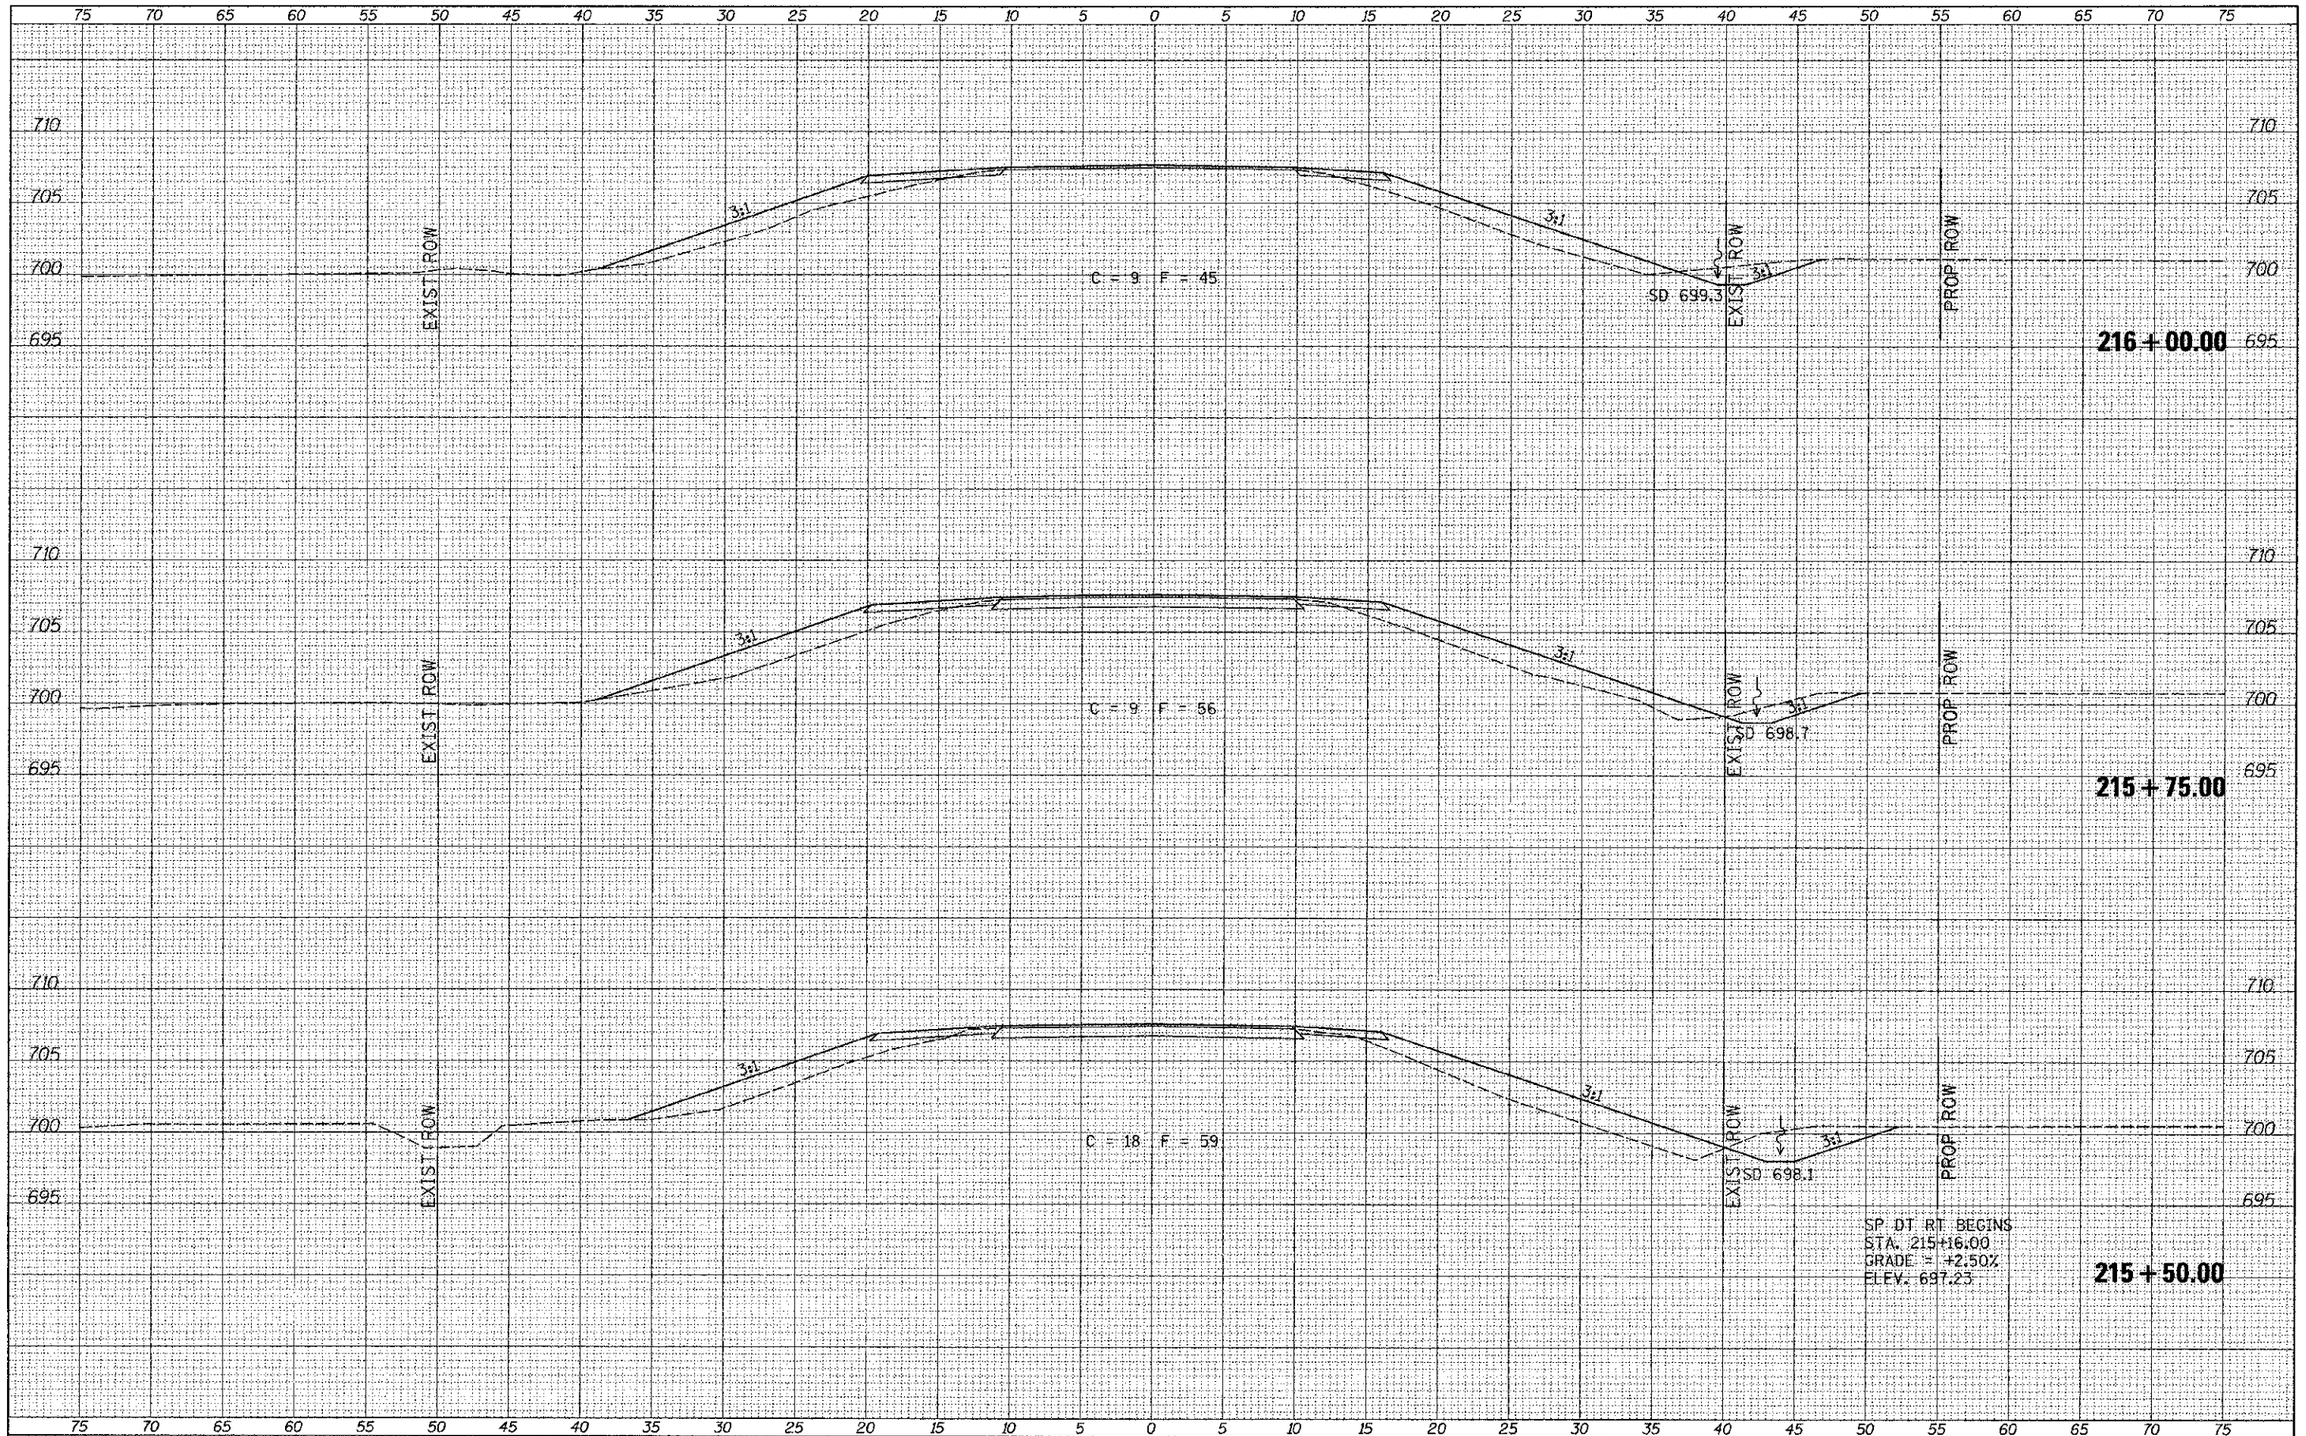

ORIGINAL SURVEY	SURVEYED	BY	DATE
NOTE BOOK	PLOTTED		
NO.	TEMPLATE		
	AREAS		
	AREAS CHECKED		

FILE NAME = V:\Bridge\2969-Iroquois\2969xshts.dgn	USER NAME = jhutcinson	DESIGNED -	REVISED -
		DRAWN -	REVISED -
	PLOT SCALE = 5.0000 ' / IN.	CHECKED -	REVISED -
	PLOT DATE = 6/1/2012	DATE -	REVISED -

IROQUOIS COUNTY
COUNTY HIGHWAY 9 OVER
LOUIS CREEK TRIBUTARY

CROSS SECTIONS

SCALE: 1"=5' | SHEET NO. 4 OF 6 SHEETS | STA. 215+50.00 TO STA. 216+00.00

F.A.S. RTE.	SECTION	COUNTY	TOTAL SHEETS	SHEET NO.
334	08-00130-02-BR	IROQUOIS	27	25
		CONTRACT NO. 87524		
FED. ROAD DIST. NO. 7	ILLINOIS	FED. AID PROJECT BRS-0334(113)		