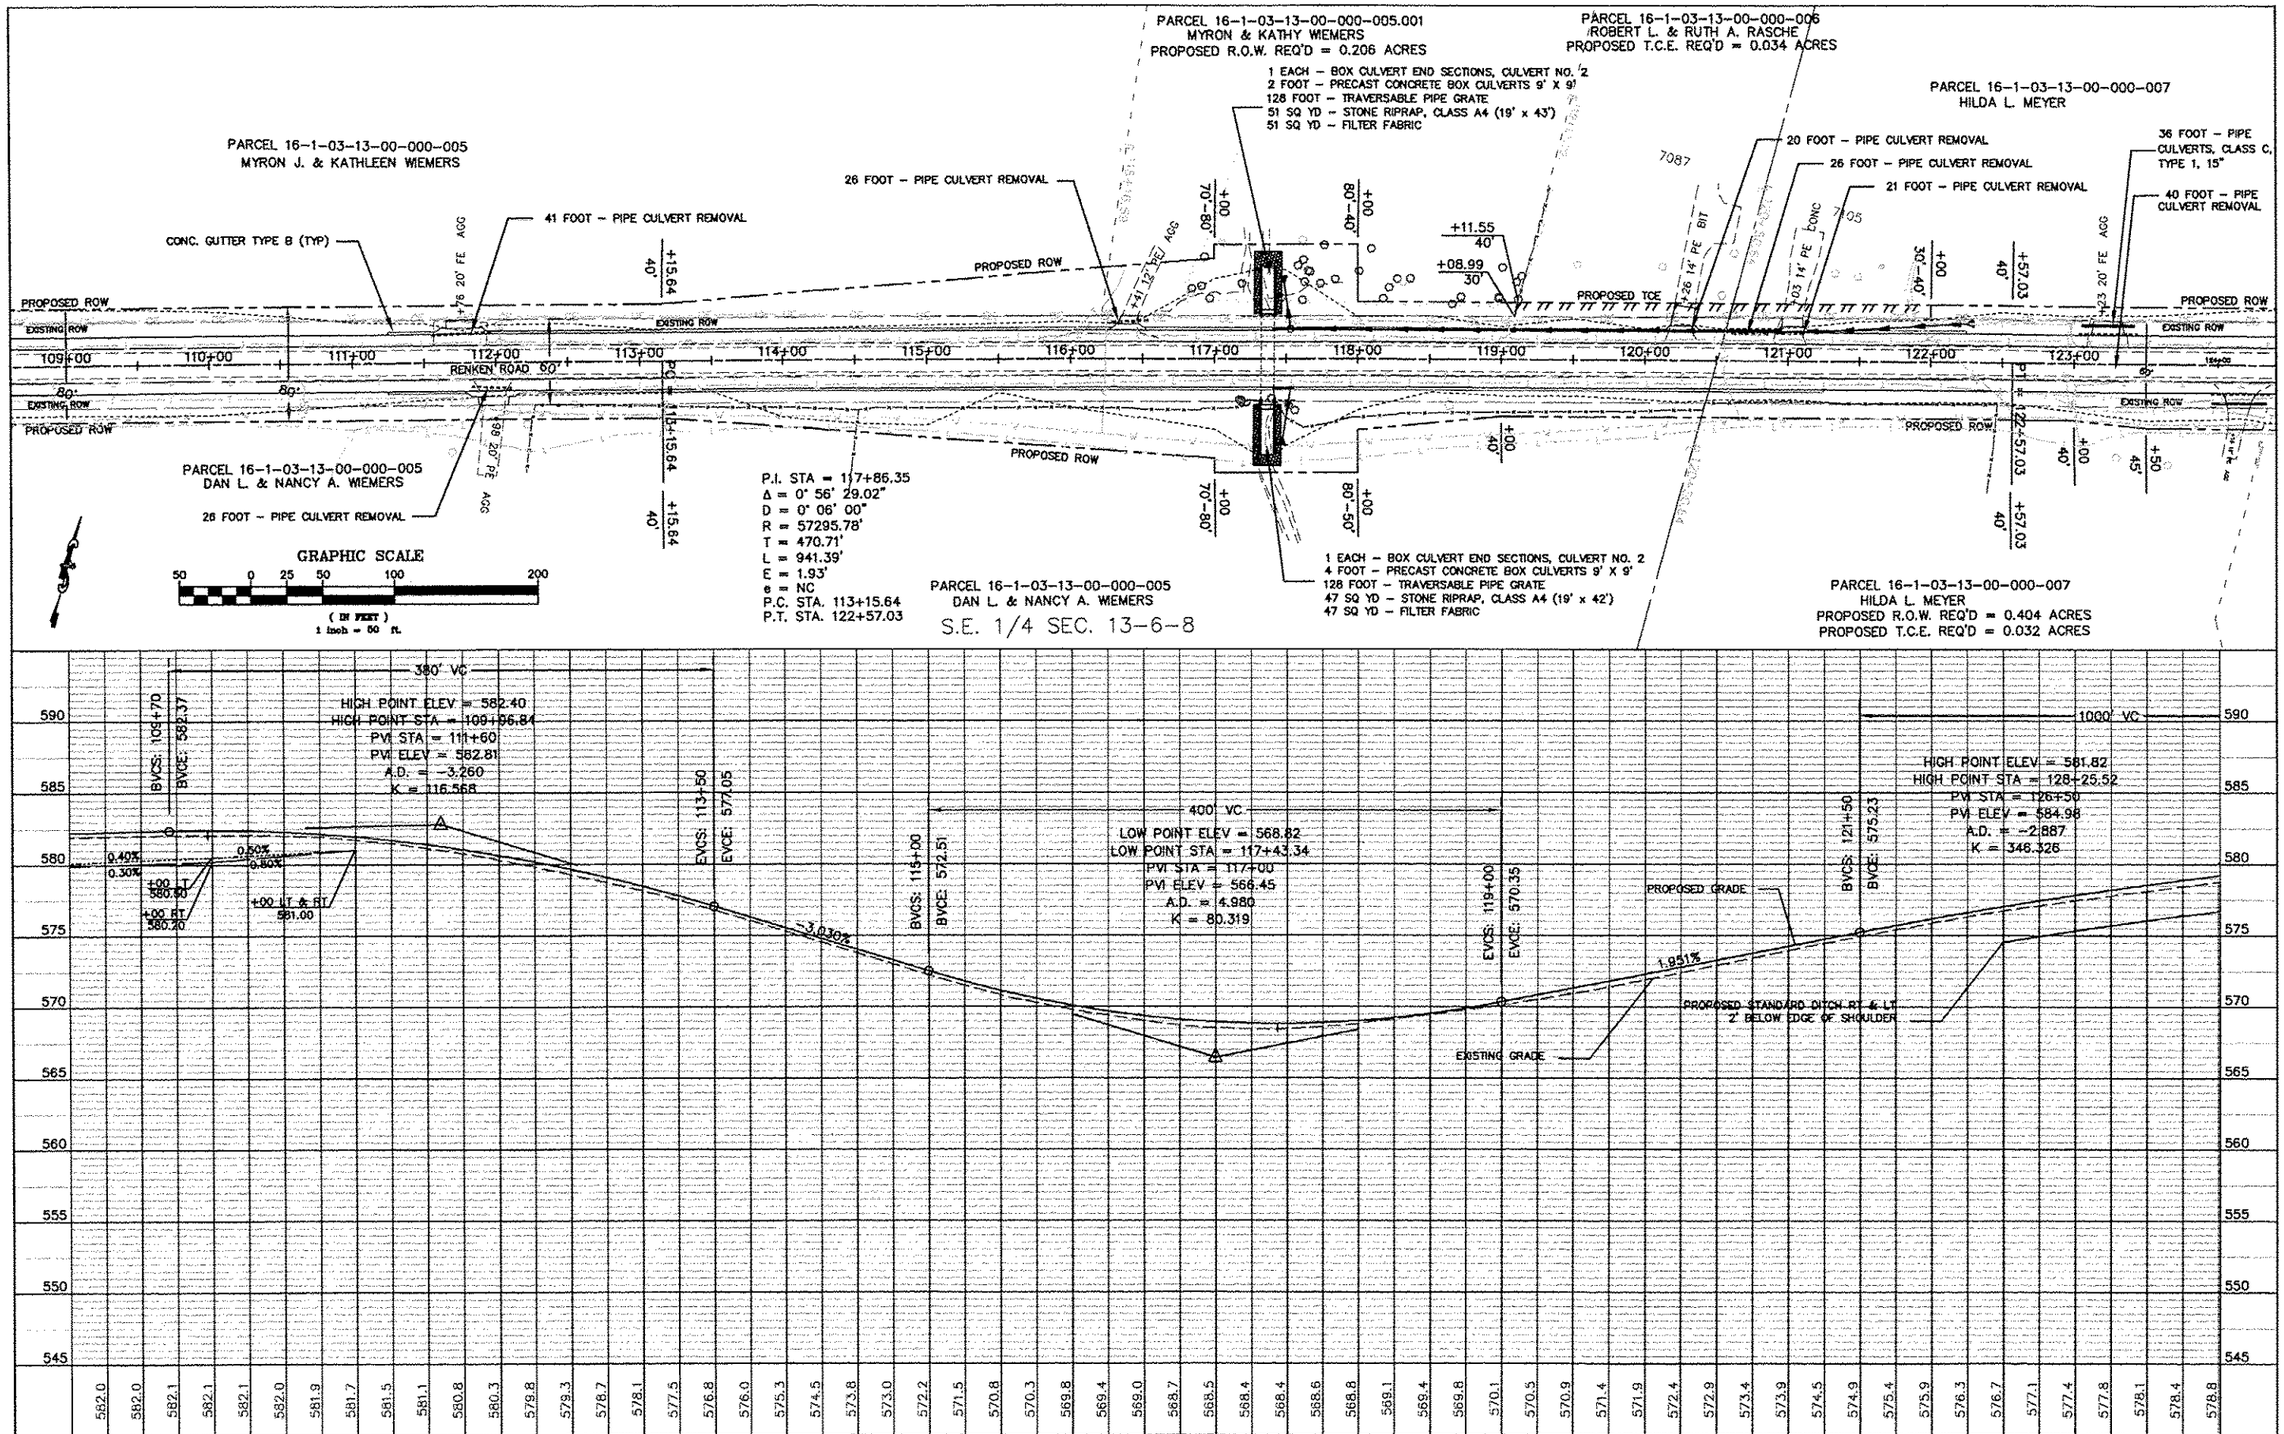

PLAN & PROFILE

SCALE: 1" = 50'

SHEET NO. 8 OF 14 SHEETS

STA 109+00 TO STA 124+00

ROUTE NO.	SECTION	COUNTY	TOTAL SHEETS	SHEET NO.
F.A.S. 2705	03-00053-01-WR	MADISON	145	25
		CONTRACT 97509		