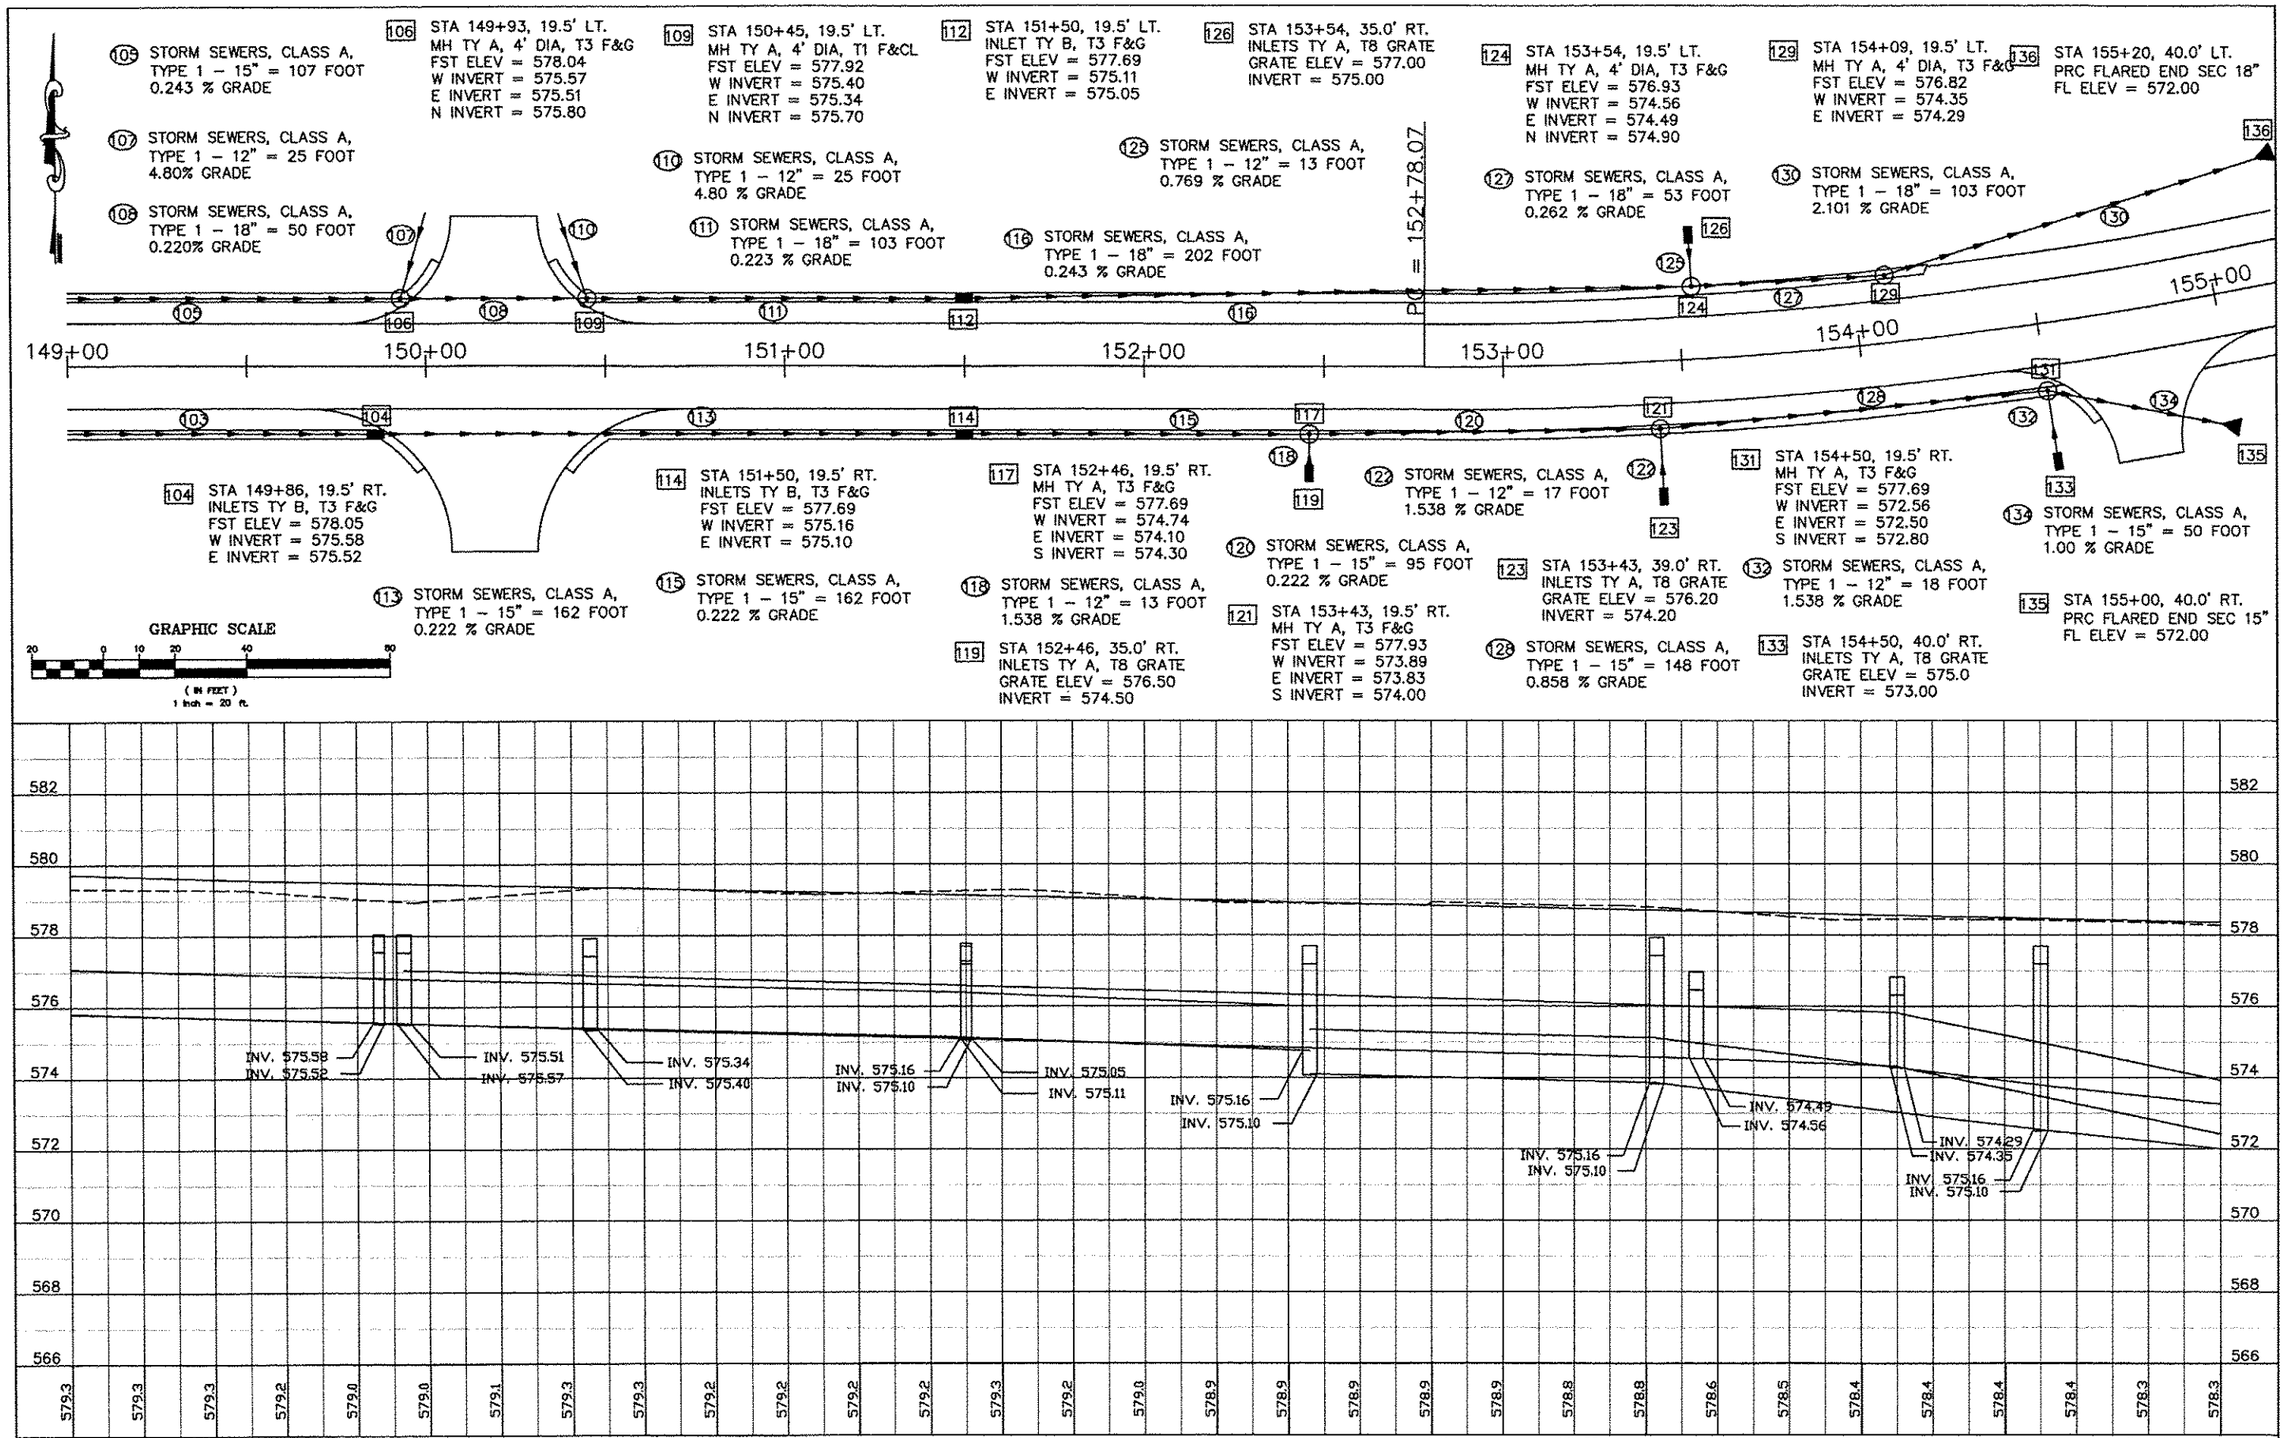

STATE OF ILLINOIS
DEPARTMENT OF TRANSPORTATION

DRAINAGE PLAN & PROFILE

SCALE: | SHEET NO. 5 OF 5 SHEETS | STA. 149+00 TO STA. 155+00

ROUTE NO.	SECTION	COUNTY	TOTAL SHEETS	SHEET NO.
F.A.S. 2738	03-00053-01-WR	MADISON	145	37
		CONTRACT 97509		