FINAL SURVEY	SURVEYED	BY	DATE
	PLOTTED		
NOTE BOOK	TEMPLATE		
	AREAS		
NO.	AREAS (METRIC)		

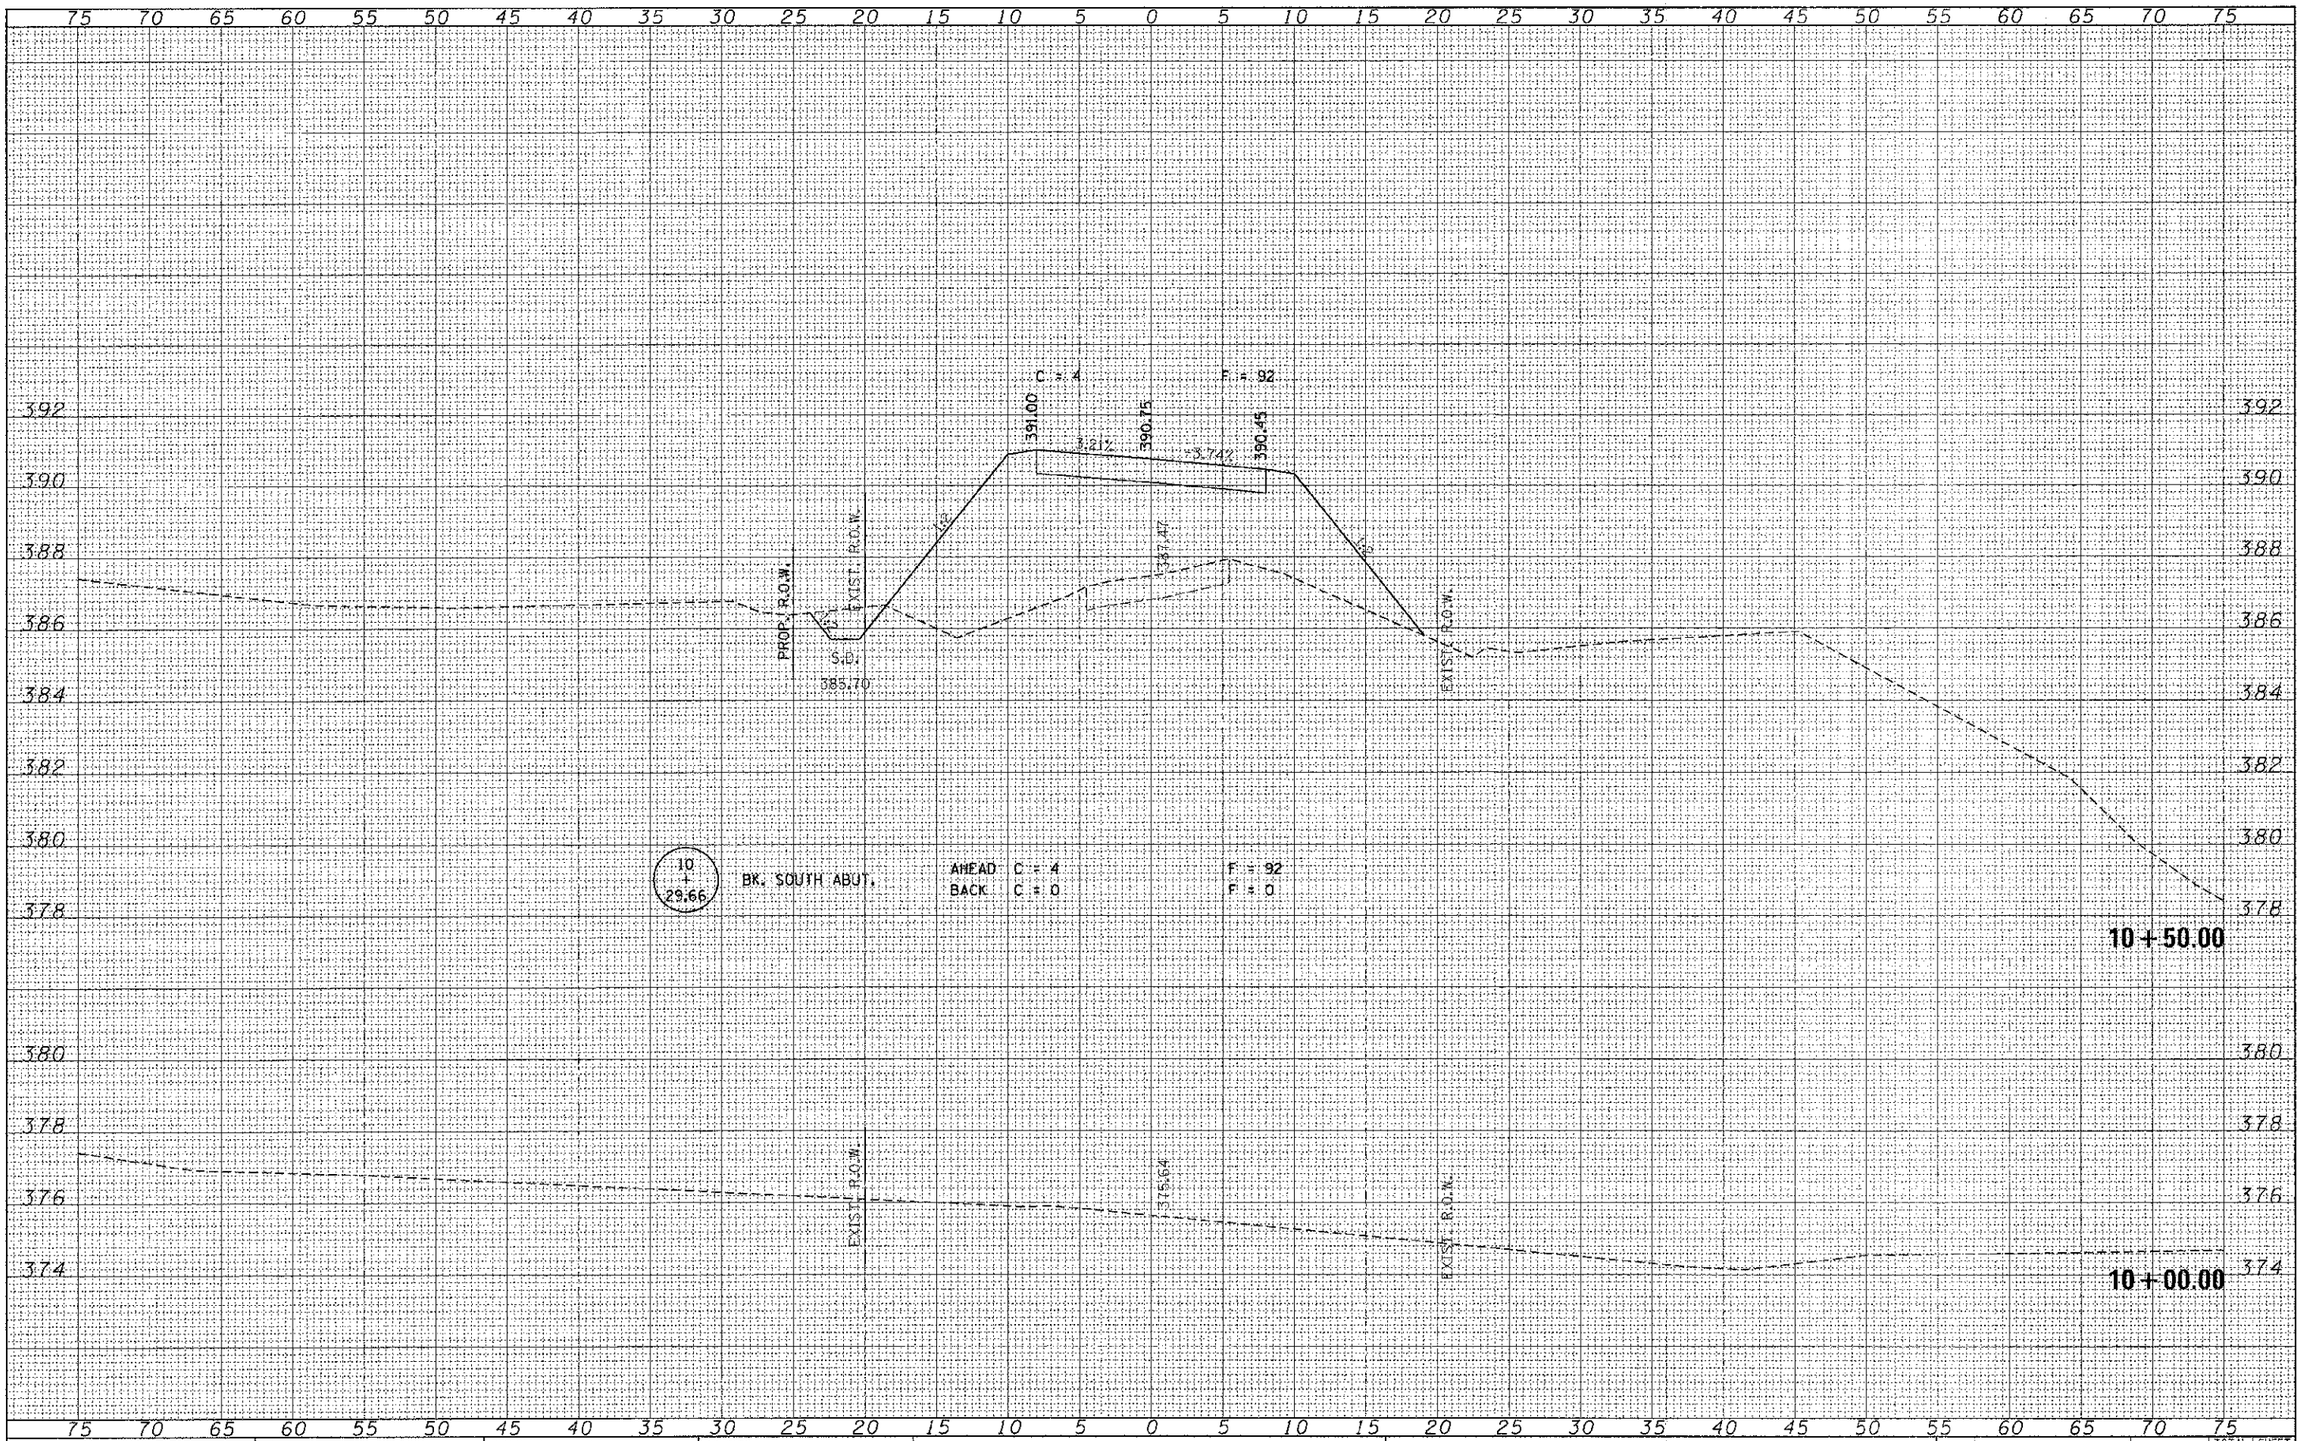

ORIGINAL SURVEY	SURVEYED	BY	DATE
	PLOTTED		
NOTE BOOK	TEMPLATE		
	AREAS		
NO.	AREAS (METRIC)		

FILE NAME = 110138-sht-sxs.dgn	USER NAME =	DESIGNED - J.W.F.	REVISED -
HAMPTON, LENZINI AND RENWICK, INC. 3555 STEVENSON DRIVE, SUITE 201 SPRINGFIELD, ILLINOIS 62703 ILL NOIS PROFESSIONAL DESIGN FIRM LR / PE / SE CORP. - 184.005809		DRAWN T.W.K.	REVISED -
	PLOT SCALE =	CHECKED - M.G.B.	REVISED -
	PLOT DATE = 10/29/2012	DATE - 10/29/2012	REVISED -

STATE OF ILLINOIS
JOHNSON COUNTY HIGHWAY DEPARTMENT

STATION CROSS SECTIONS
T.R. 85 / DOUBLE BRIDGES LANE

SCALE: H:5 V:2 | SHEET NO. 3 OF 5 SHEETS | STA. 10+00.00 TO STA. 10+50.00

T.R.	SECTION	COUNTY	TOTAL SHEETS	SHEET NO.
85	10-01218-00-BR	JOHNSON	19	8
		CONTRACT NO. 99476		
		ILLINOIS FED. AID PROJECT		