ILLINOIS PROJECT NO. VYS-4177
STATE BLOCK GRANT NO. 3-17-0060-B21
CONTRACT No. = IL 029

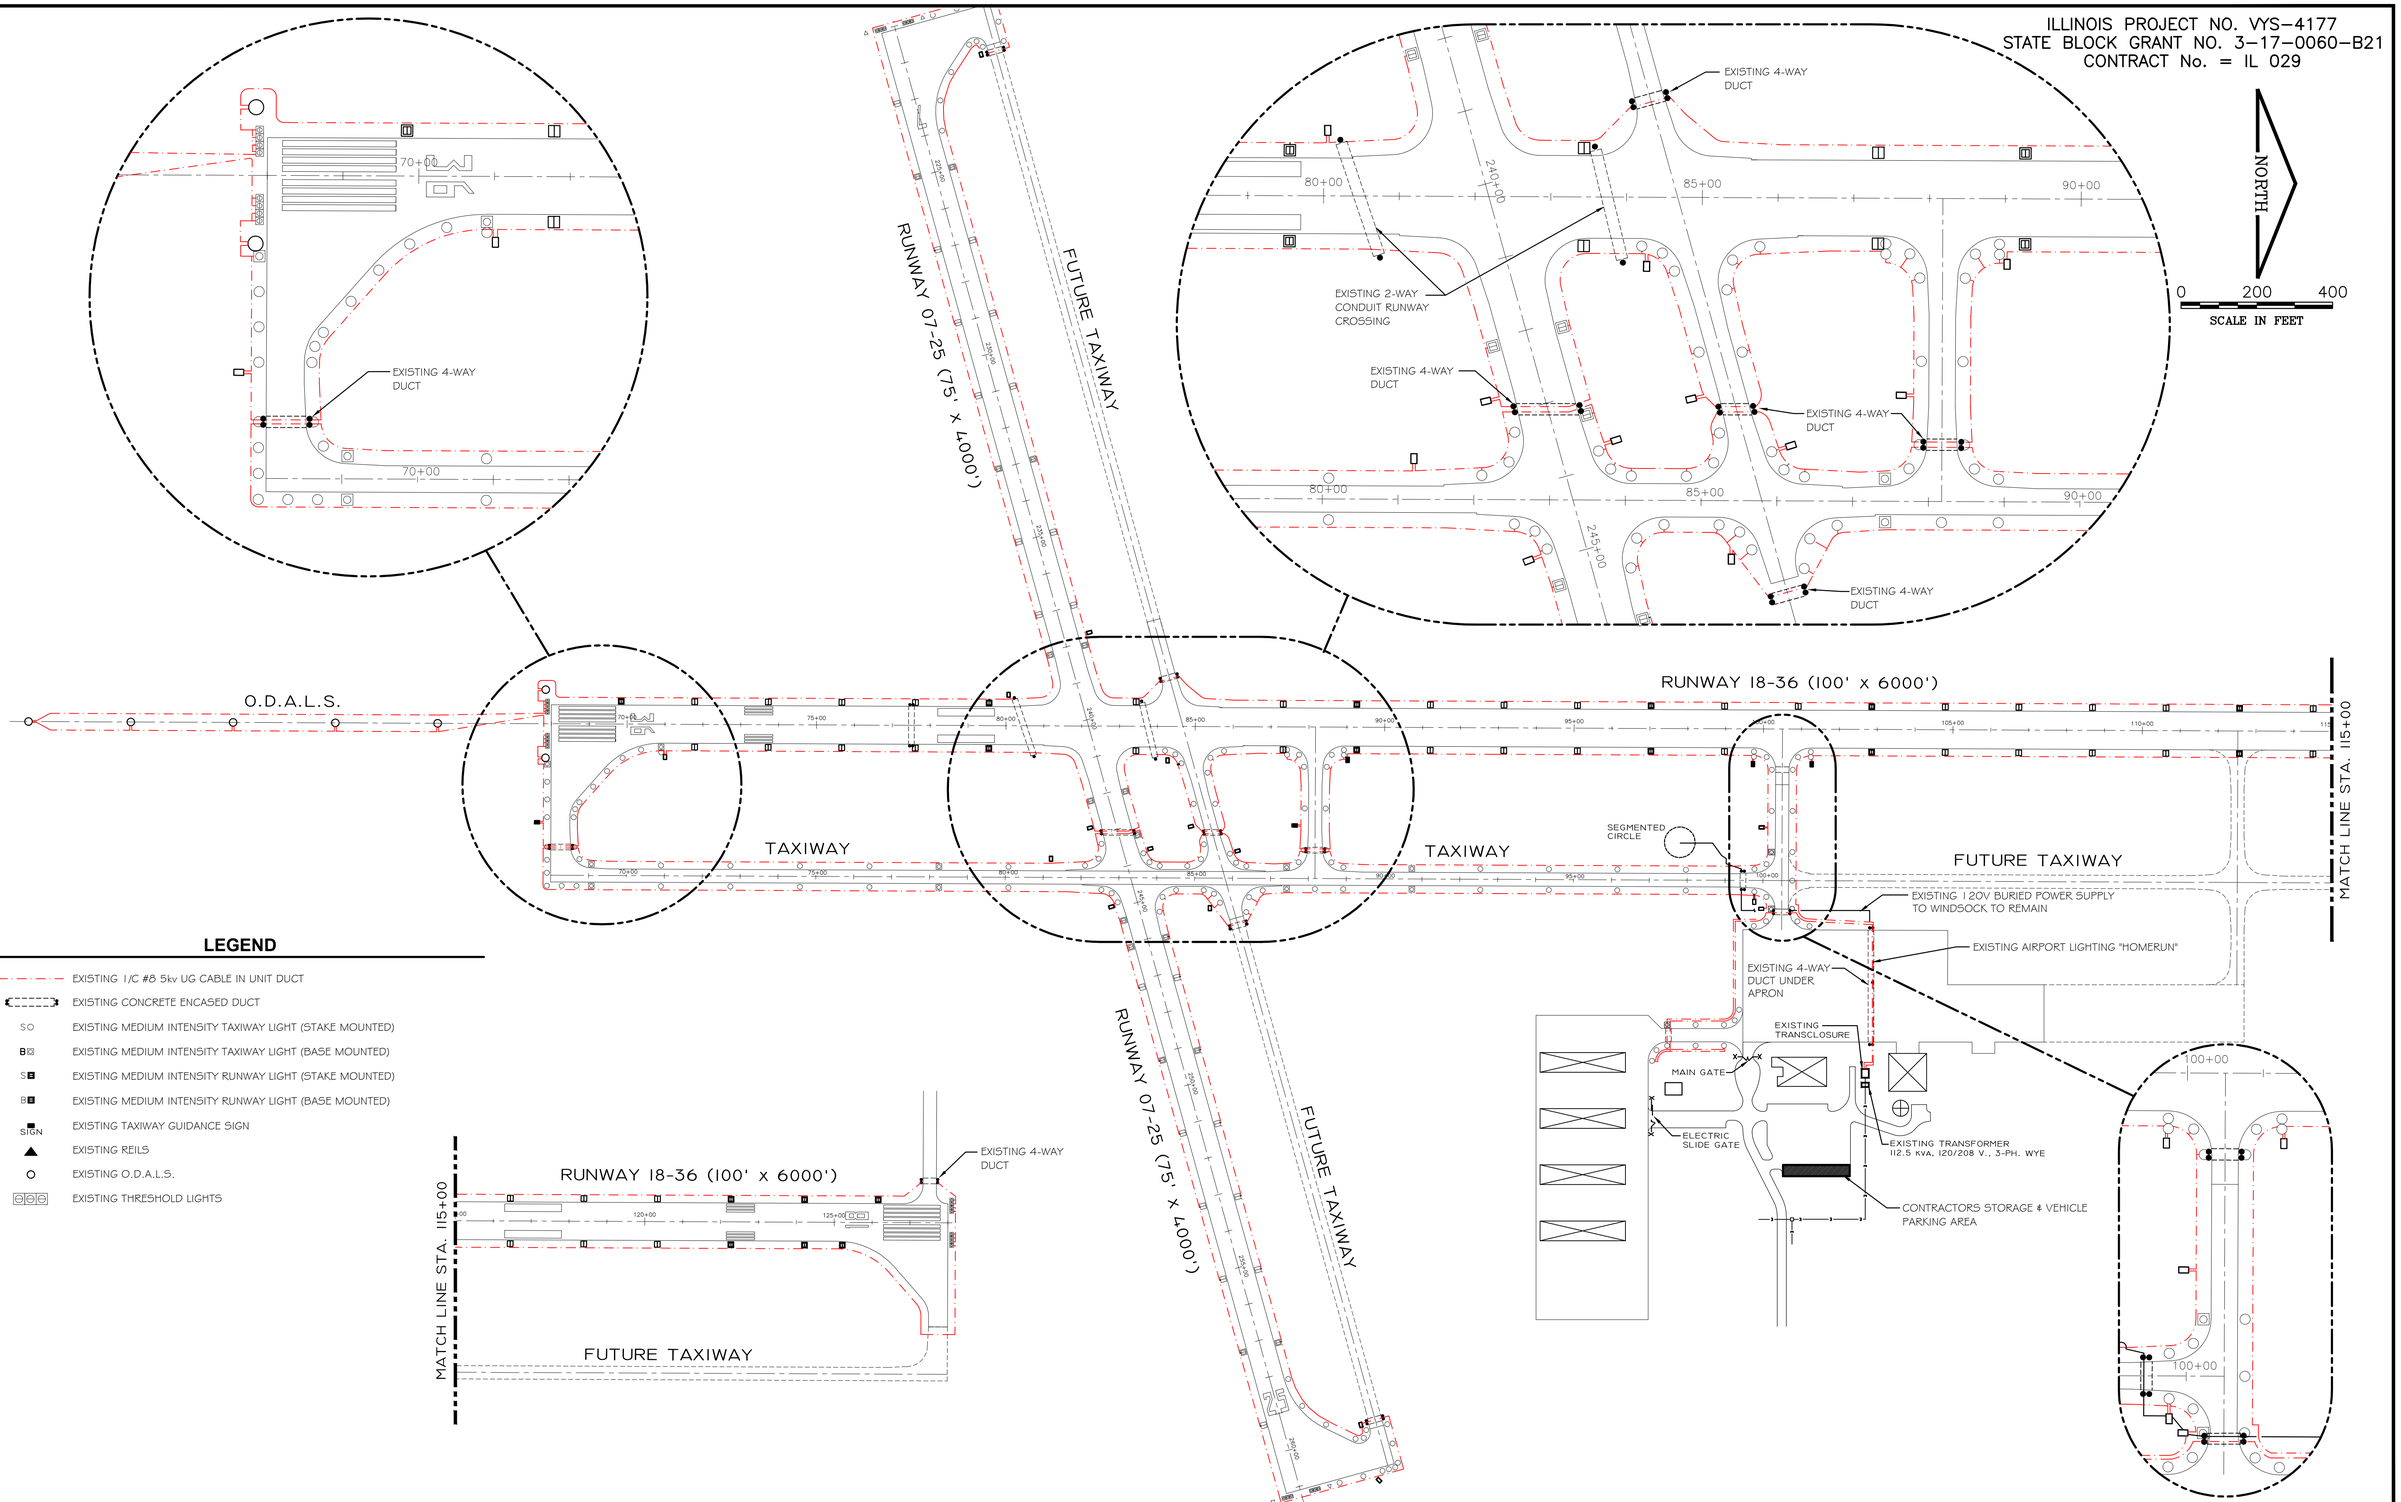

DRAWN BY: Tim H	REVISIONS			
CHECKED BY: RJC	LEVEL	BY	DATE	DESCRIPTION
DATE: NOVEMBER 2012				

CHAMLIN & ASSOCIATES

PERU MORRIS ILLINOIS

ILLINOIS VALLEY REGIONAL AIRPORT (VYS)
SEPARATE RUNWAY CIRCUITS AND CONSTRUCT VAULT
PERU, ILLINOIS

EXISTING AIRPORT LIGHTING LAYOUT PLAN

CONSTRUCTION PLANS

CURRENT AS OF: 11/16/2012
SCALE: As Noted
SHEET 4 OF 11
FILE NO.: 1000.96 Y-

CHAMLIN & ASSOCIATES, INC. © 2008
Drawing Name: C:\Users\VYD02-sb-HBA-Electrical-Lighting-Equipment\CAD\FINAL PLANS\Final Plans (Revised)\04-E-Runway Lighting Layout.dwg Last Modified: Nov 12, 2012 - 4:46pm Plotted on: Nov 16, 2012 - 8:05am by kmh