CONTRACT NO. 60B32

F.A.U RTE.	SECTION	COUNTY	TOTAL SHEETS	SHEET NO.
2710	(1213&3219)RS-7	COOK	22	5
STA.	TO STA.			
FED. ROAD DIST. NO.	ILLINOIS	FED. AID PROJECT		

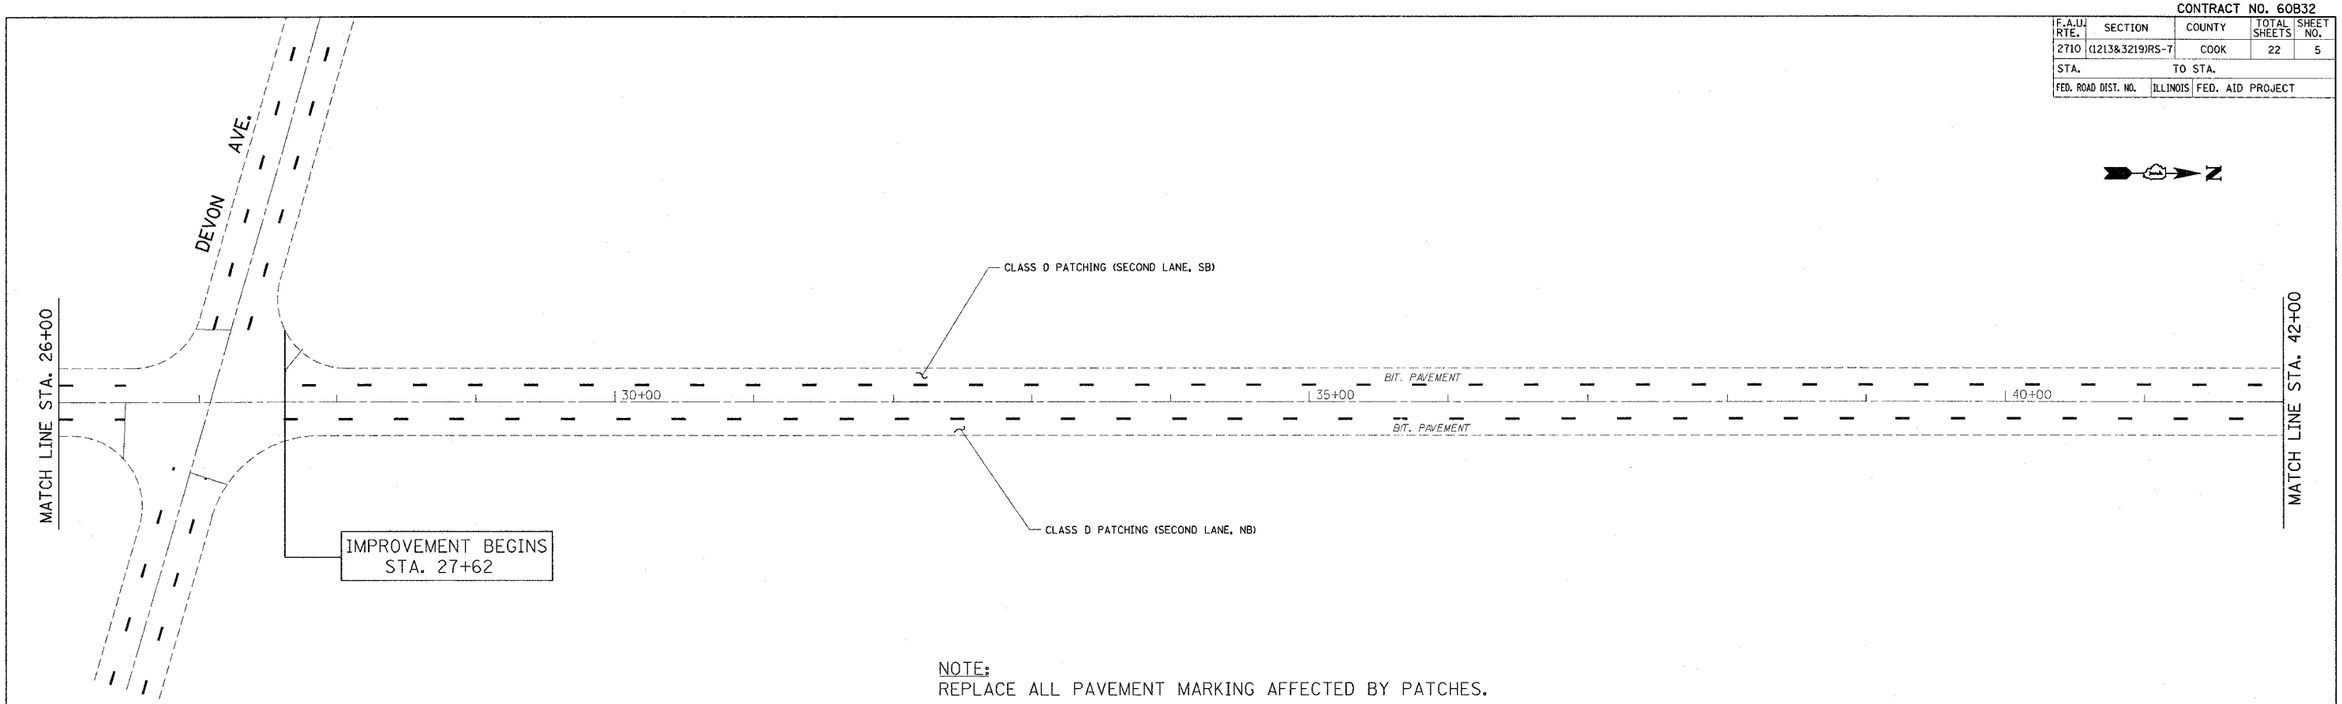

NOTE:
REPLACE ALL PAVEMENT MARKING AFFECTED BY PATCHES.

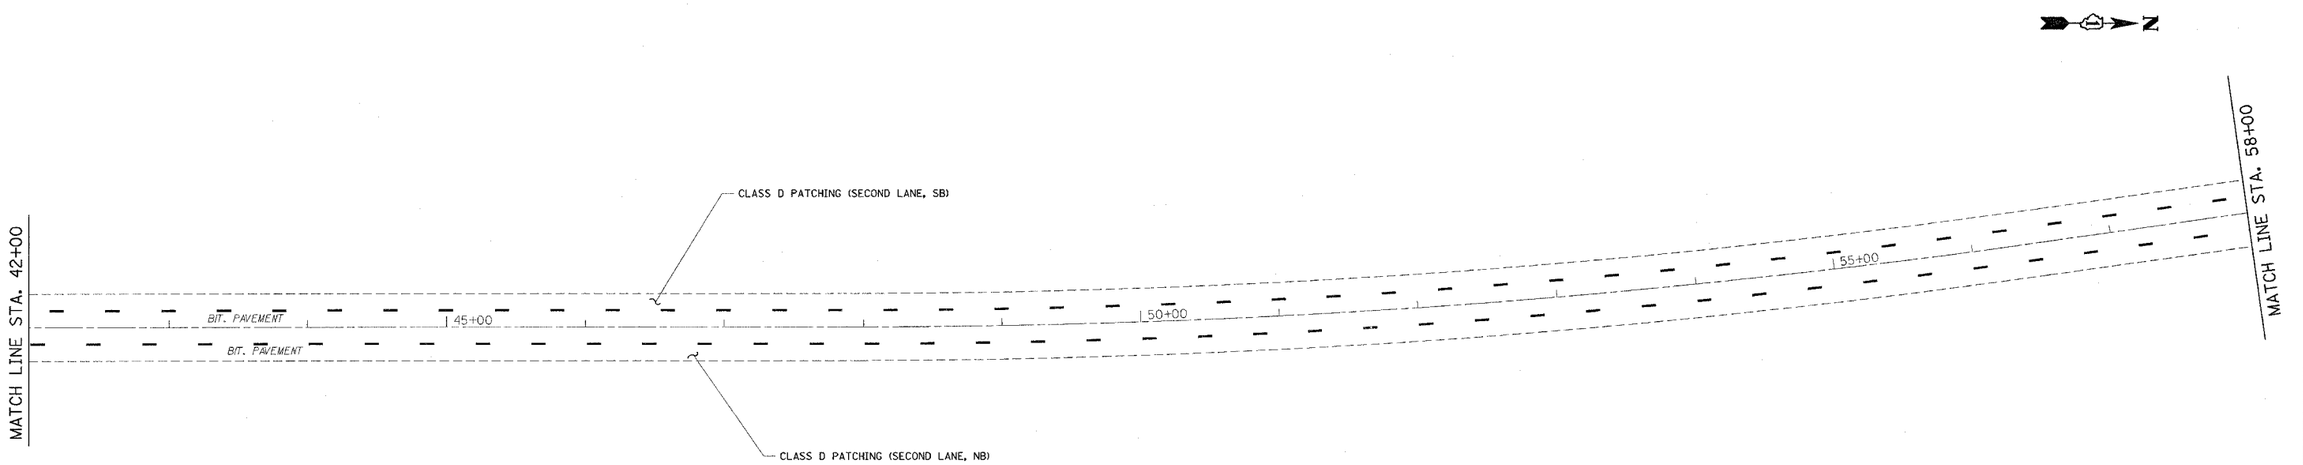

NOTE:
REPLACE ALL PAVEMENT MARKING AFFECTED BY PATCHES.

REVISIONS NAME	DATE

ILLINOIS DEPARTMENT OF TRANSPORTATION

DES PLAINES RIVER ROAD
FROM US 12 (RAND ROAD) TO DEVON AVE.

ROADWAY, PAVEMENT MARKING AND
PATCHING LOCATIONS PLAN

SCALE: VERT.
HORIZ.
DATE

DRAWN BY
CHECKED BY

PLOT DATE = 11/6/2006
FILE NAME = c:\projects\rd13226\design_se.dgn
PLOT SCALE = 50.0000 ' / IN.
USER NAME = hamdanah