CONTRACT NO.60B37

F.A. RTE.	SECTION	COUNTY	TOTAL SHEETS	SHEET NO.
290	2006-013 I	COOK	15	9
STA.		TO STA.		
FED. ROAD DIST. NO.	ILLINOIS	FED. AID PROJECT		

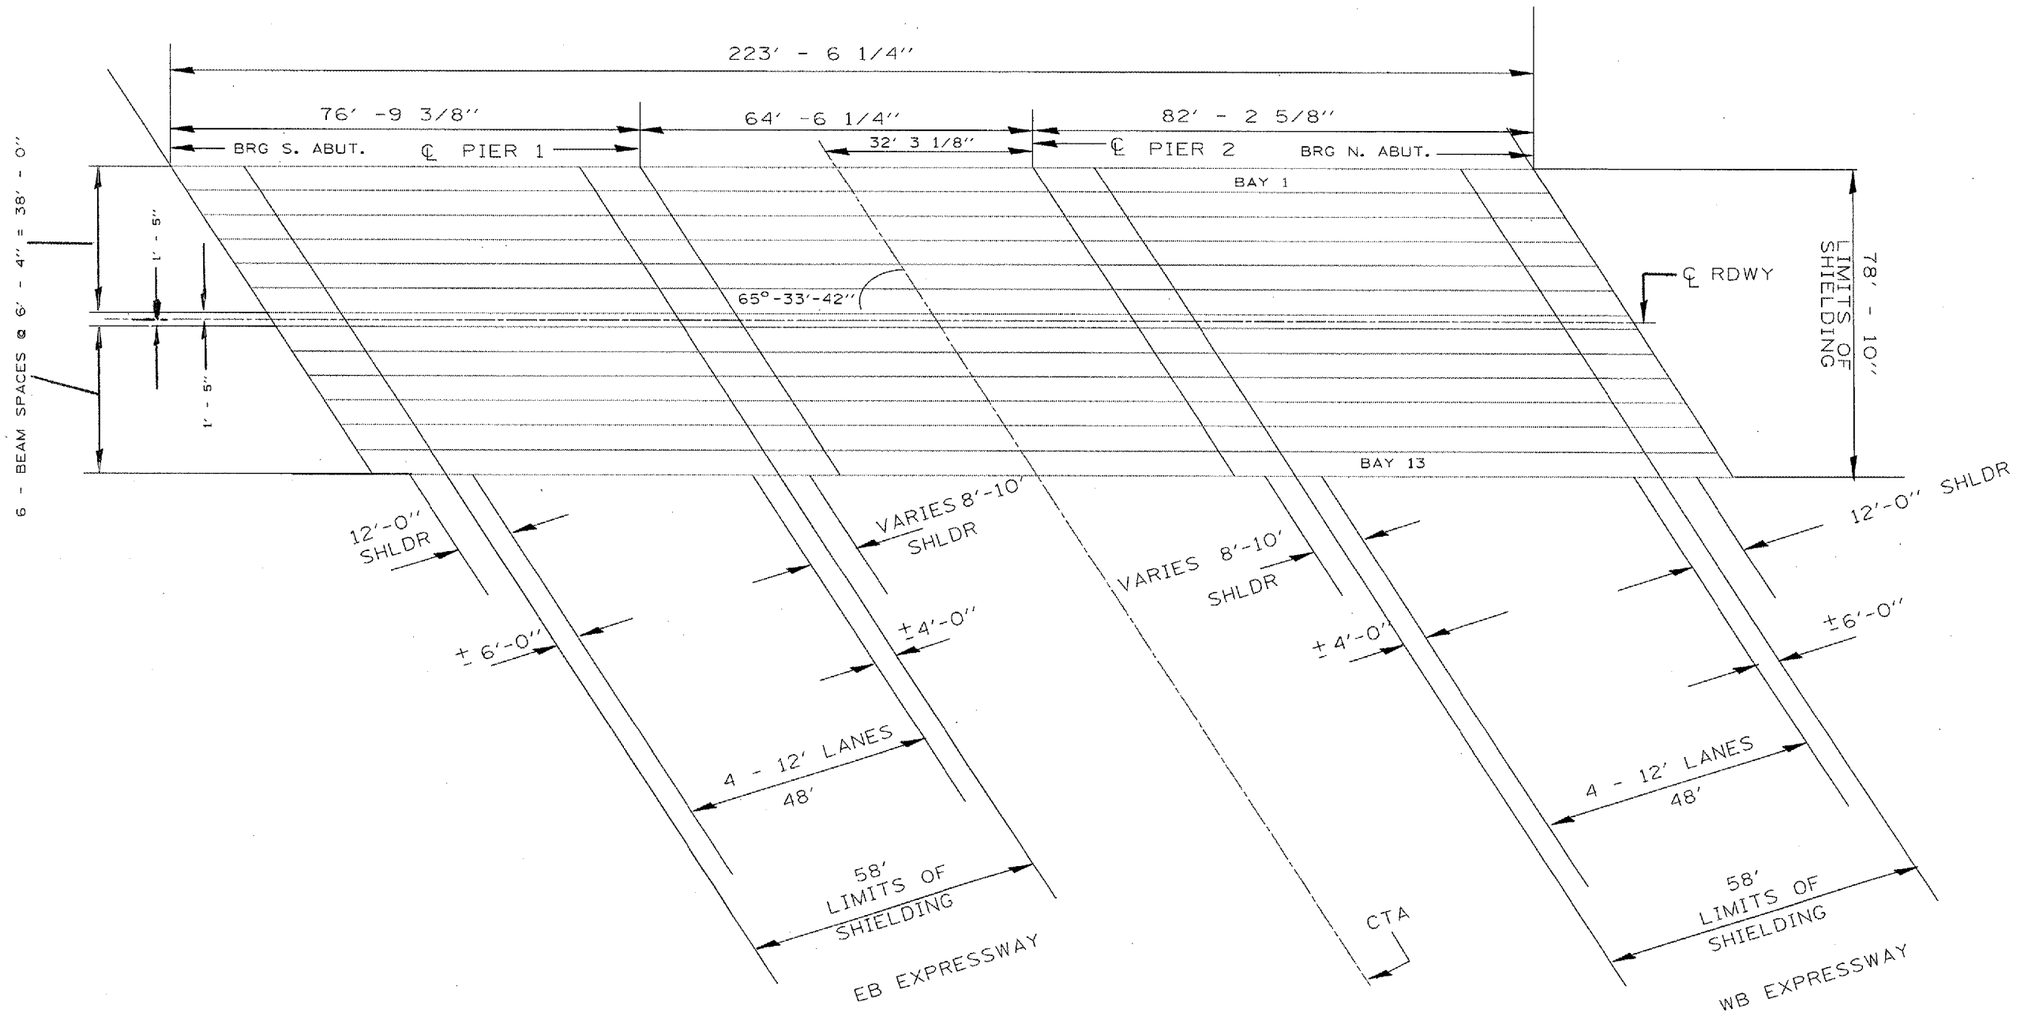

FRAMING PLAN

NOTES:
-ALL BAYS NUMBERED WEST TO EAST
-LANE AND SHOULDER WIDTHS ARE ESTIMATES
-STEEL CONDUIT (TYPICAL EB & WB):
BAY 1 LOCATED ABOVE DIAPHRAGMS
BAY 6 APPROXIMATELY EVEN WITH BOTTOM FLANGES
BAY 10 APPROXIMATELY EVEN WITH BOTTOM FLANGES
-TYPICAL HANGING LIGHT:
BAYS 3 & 9 OVER EB RIGHT AND LEFT SHOULDERS
BAYS 4 & 11 OVER WB RIGHT AND LEFT SHOULDERS.
-EXISTING SHIELDING OVER WB LANES 1- 4, IN BAY 2 , BAY 12, & BOTH SHOULDERS.
-ALL EXISTING SHIELDING SHALL BE REMOVED; COST INCLUDED WITH NEW SHIELDING.

REVISIONS	
NAME	DATE

ILLINOIS DEPARTMENT OF TRANSPORTATION

STRUCTURE PLAN

KOSTNER AVE OVER I-290

LOCATION 4

SN# 016-2066

SCALE: VERT. HORIZ.

DATE

DRAWN BY

CHECKED BY

PLOT DATE = 12/8/2008
FILE NAME = o:\proj\mts\d132765\d132765sa.dgn
PLOT SCALE = 62.5396 ' / IN.
USER NAME = MITCHELLRF